

DRAWING NO. 1724000049-HV-DA-00065_2

REV. 02

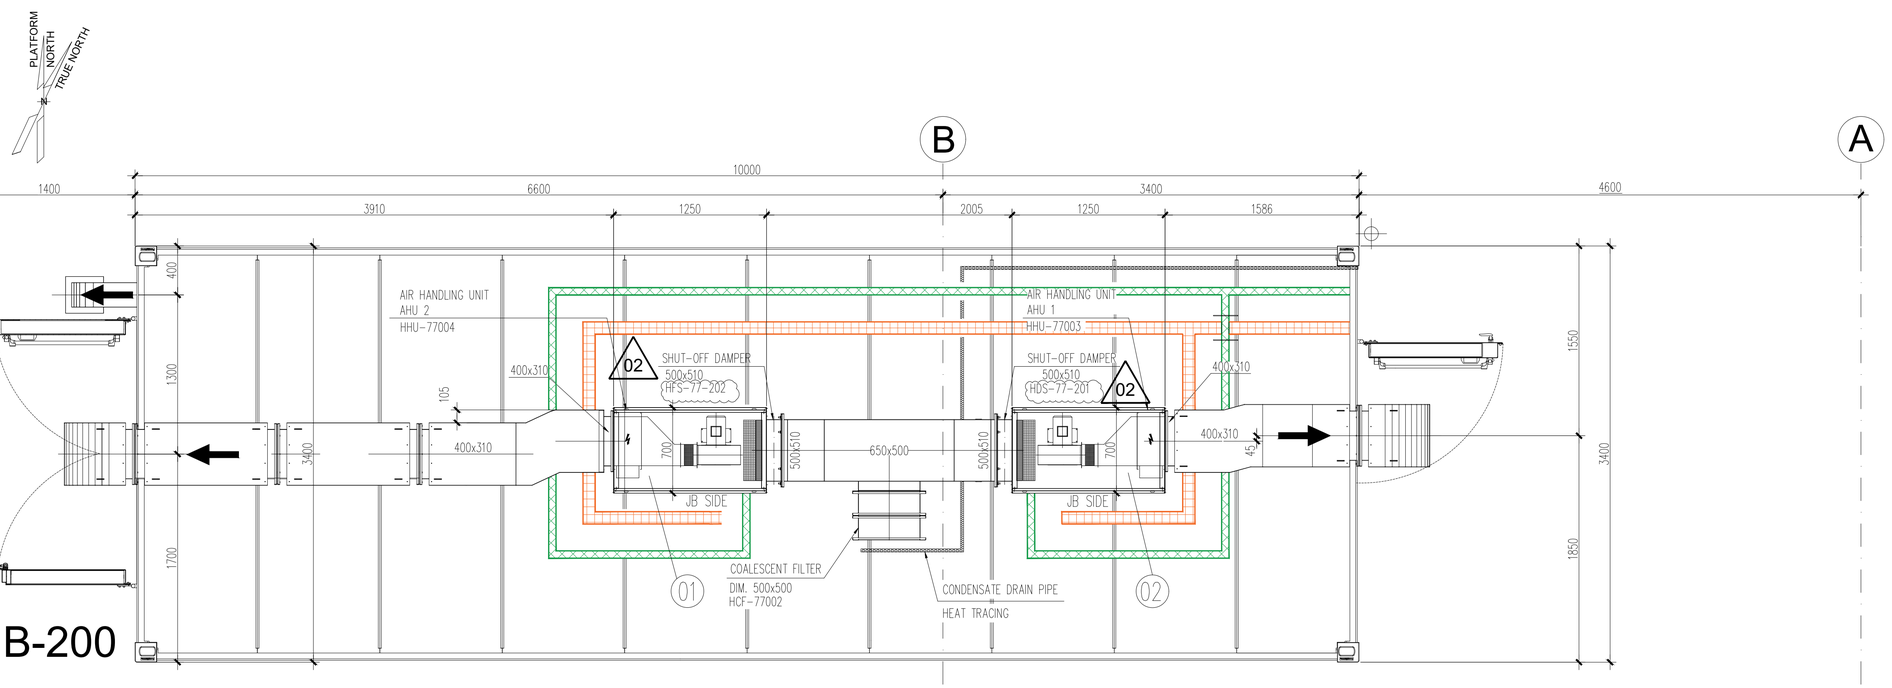


HVAC SYSTEM ROOF PLAN

EL. +28.800

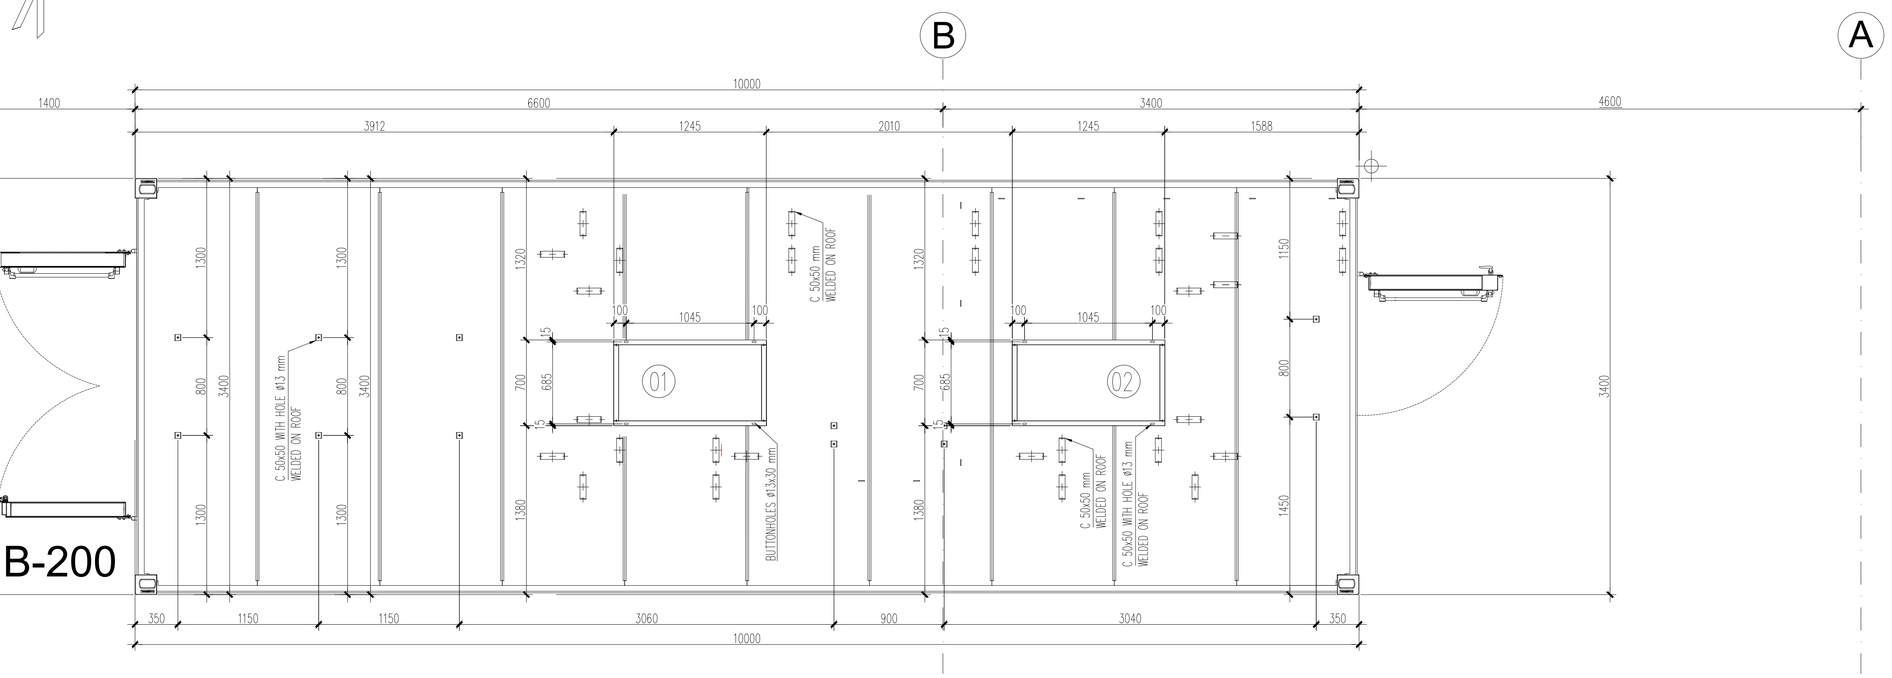


HVAC SUPPORT PLAN ON ROOF

EL. +28.050

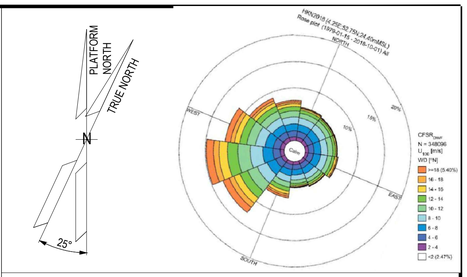

NOTES

Outdoor ductwork in stainless steel AISI 316L
Indoor ductwork in galvanized steel Z275

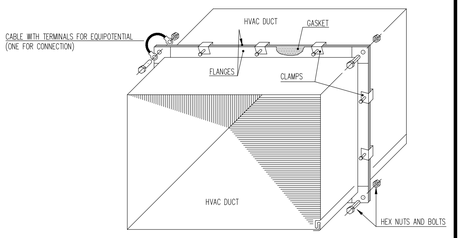


TYPICAL EQUIPOTENTIAL INSTALLING FOR FLANGE CONNECTION INDOOR AIR DUCT

Basket tray Power AISI 316L

Basket tray Instrument AISI 316L

REF.	TAG No.	DESCRIPTION	LENGTH (mm)	WIDTH (mm)	HEIGHT (mm)	WEIGTH (Kg)
01	HHU-77003	AIR HANDLING UNIT A	1250	850	900	140
02	HHU-77004	AIR HANDLING UNIT B	1250	850	900	140

KEY PLAN

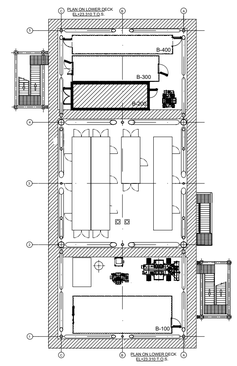

ALEXSISTEMI spa

REV.	DATE	DRN	CHKD	APPD	DESCRIPTION
02	09/12/2024	M.G.	O.A.	C.A.	ACCEPTED FOR CONSTRUCTION (AFC)
01	18/10/2024	M.G.	O.A.	C.A.	ISSUE FOR REVIEW (IFR)
00	13/06/2024	S.Z.	S.S.	M.G.	ISSUE FOR REVIEW (IFR)

CROSSWIND

ROSETTI MARINO

TITLE :


S.S.
MODULE B-200
HVAC SYSTEM – G.A. AND DETAILS

CONTRACT NO./TITLE CW-I-WP4-2023-05/HOLLANDSE KUST NOORD WIND PARK			SCALE 1 : 25
DRAWN M.G.	CHECKED O.A.	APPROVED C.A.	DATE 09/12/2024
A1	DRAWING NO. 1724000049-HV-DA-00065	SHEET 001	REV. 02


File Name : 1724000049-HV-DA-00065_2

DRAWING NO. 1724000049-HV-DA-00065_2


REV. 02

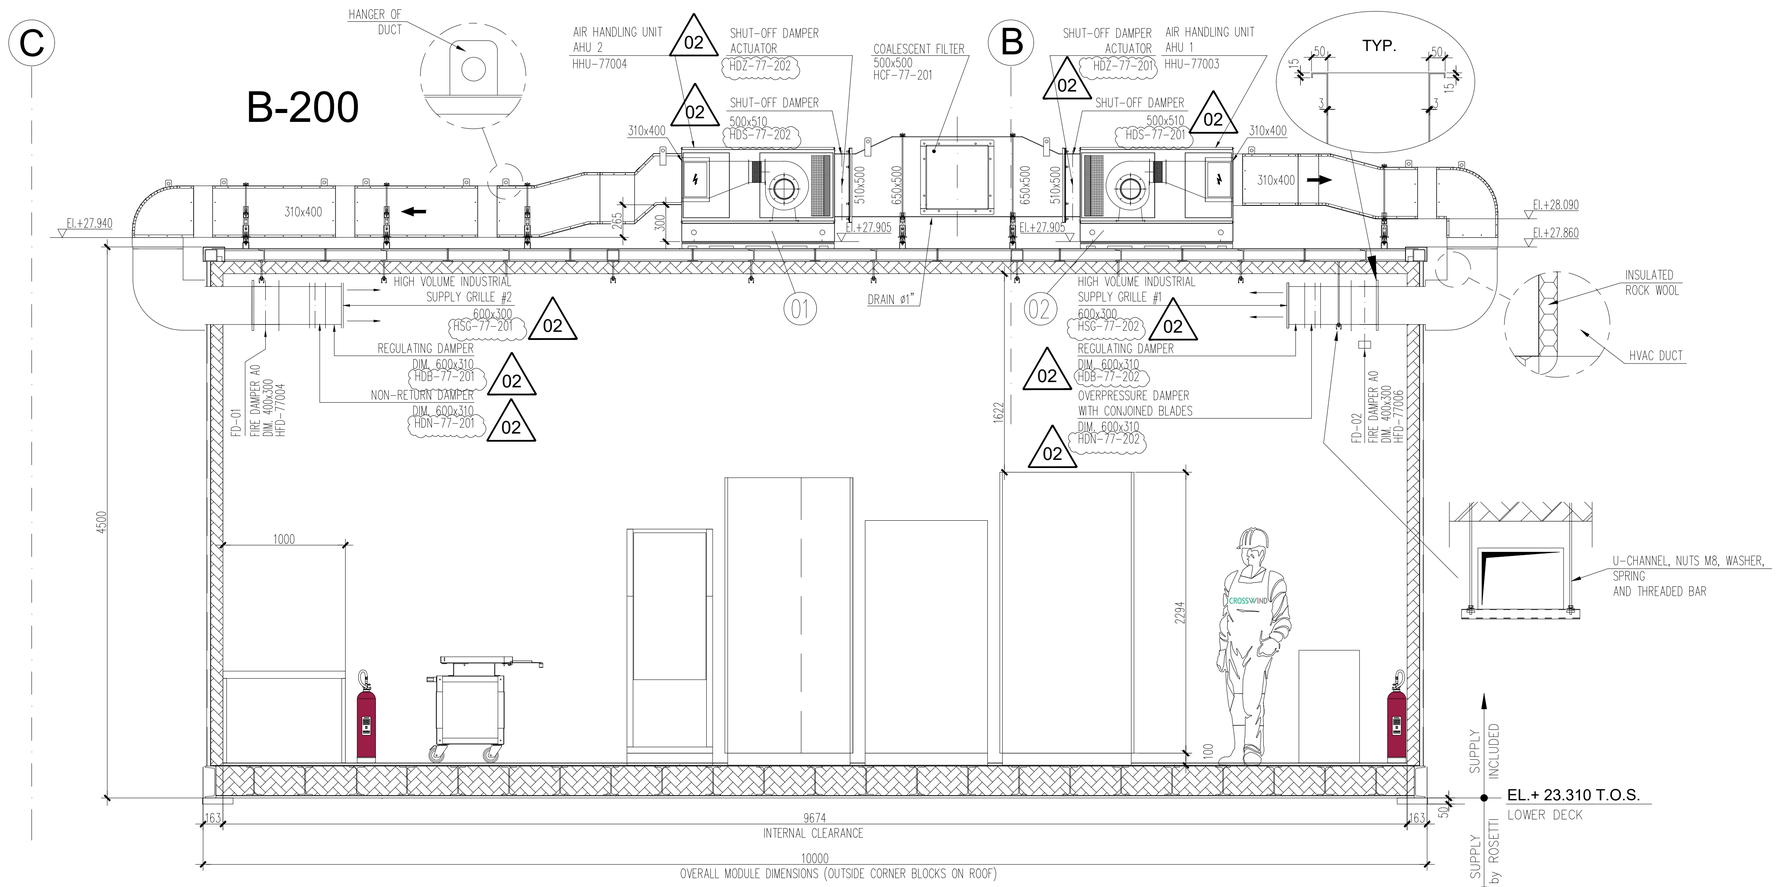

SECTION 1-1

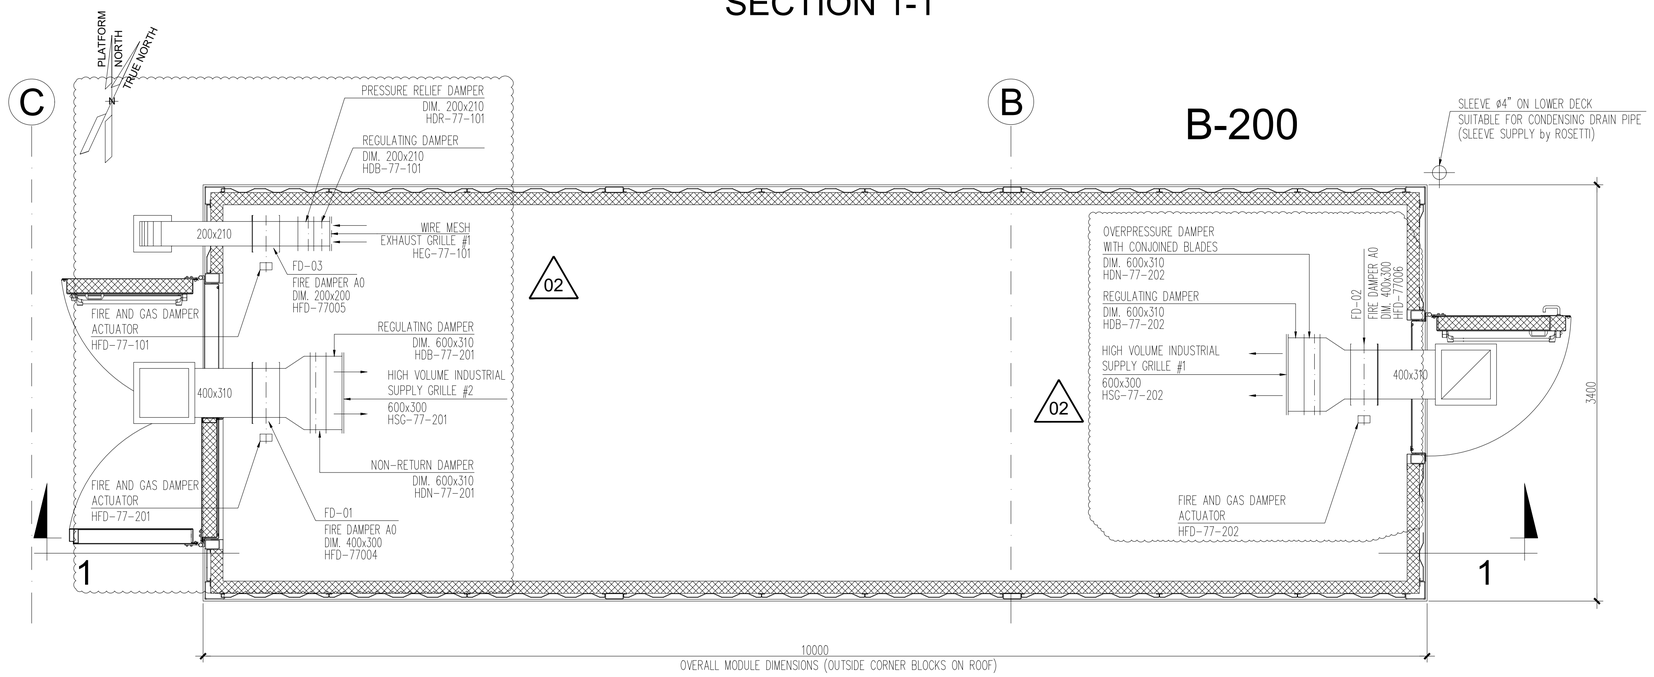


HVAC SYSTEM INDOOR DUCT LAYOUT

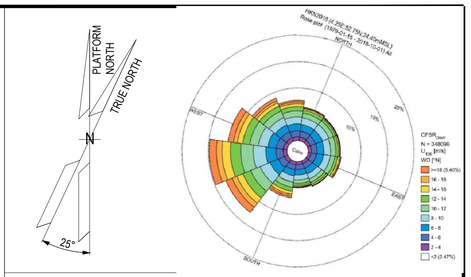

NOTES

Outdoor ductwork in stainless steel AISI 316L
Indoor ductwork in galvanized steel Z275

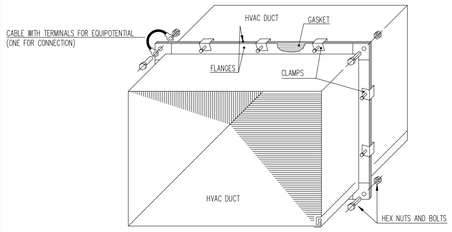


TYPICAL EQUIPOTENTIAL INSTALLING FOR FLANGE CONNECTION INDOOR AIR DUCT

Basket tray Power AISI 316L

Basket tray Instrument AISI 316L

REF.	TAG No.	DESCRIPTION	LENGTH (mm)	WIDTH (mm)	HEIGHT (mm)	WEIGTH (Kg)
01	HHU-77003	AIR HANDLING UNIT A	1250	850	900	140
02	HHU-77004	AIR HANDLING UNIT B	1250	850	900	140

KEY PLAN

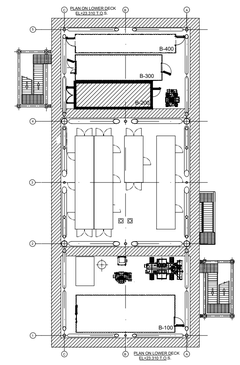

ALEXSISTEMI spa

REV.	DATE	DRN	CHKD	APPD	DESCRIPTION
02	09/12/2024	M.G.	O.A.	C.A.	ACCEPTED FOR CONSTRUCTION (AFC)
01	18/10/2024	M.G.	O.A.	C.A.	ISSUE FOR REVIEW (IFR)
00	13/06/2024	S.Z.	S.S.	M.G.	ISSUE FOR REVIEW (IFR)

CROSSWIND

ROSETTI MARINO

TITLE :
S.S.
MODULE B-200
HVAC SYSTEM - G.A. AND DETAILS

CONTRACT NO./TITLE CW-I-WP4-2023-05/HOLLANDSE KUST NOORD WIND PARK | SCALE 1 : 25

DRAWN M.G. | CHECKED O.A. | APPROVED C.A. | DATE 09/12/2024

A1 | DRAWING NO. 1724000049-HV-DA-00065 | SHEET 002 | REV. 02

File Name : 1724000049-HV-DA-00065_2