

DRAWING NO. 1724000049-HV-DA-00067_2

REV. 02

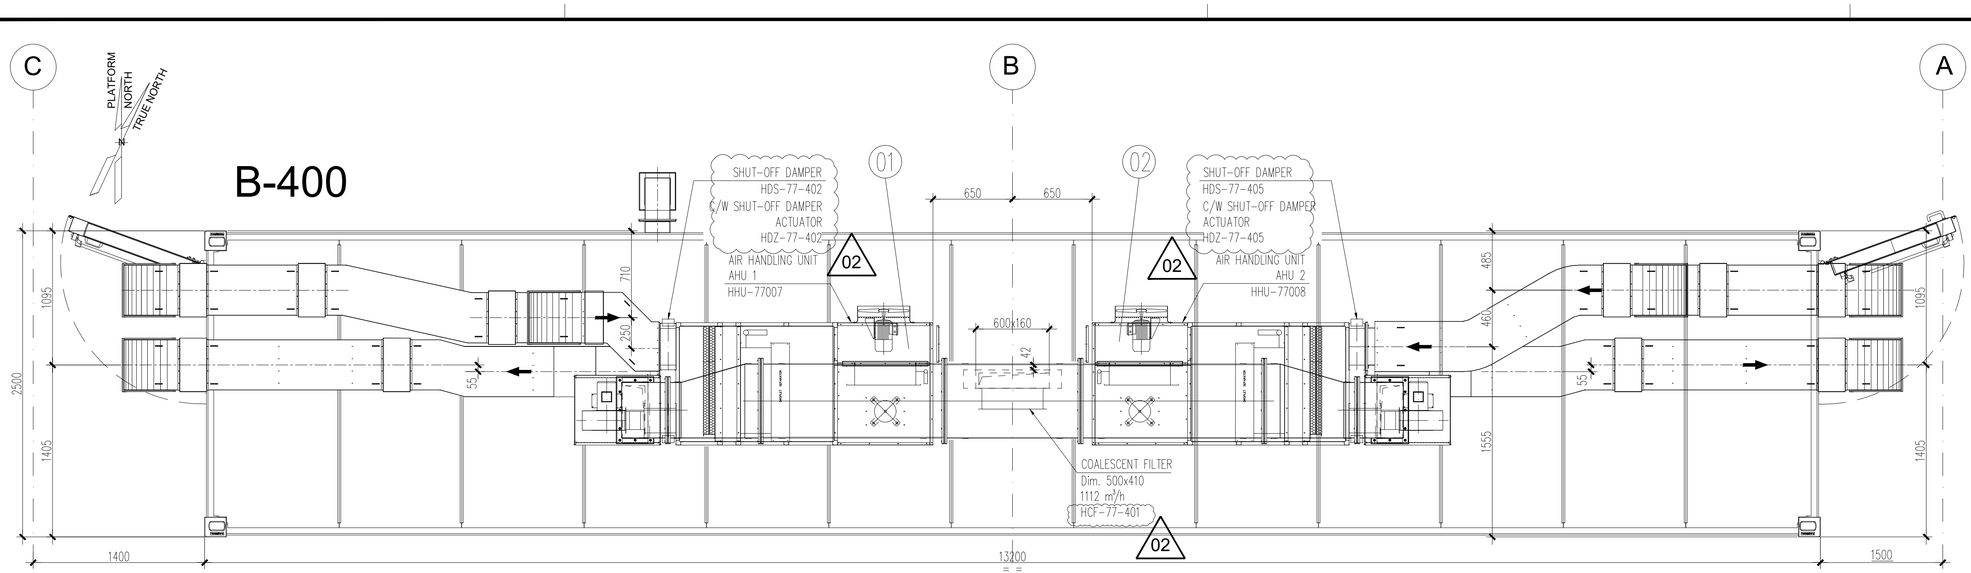


HVAC SYSTEM ROOF PLAN

EL. +28.800

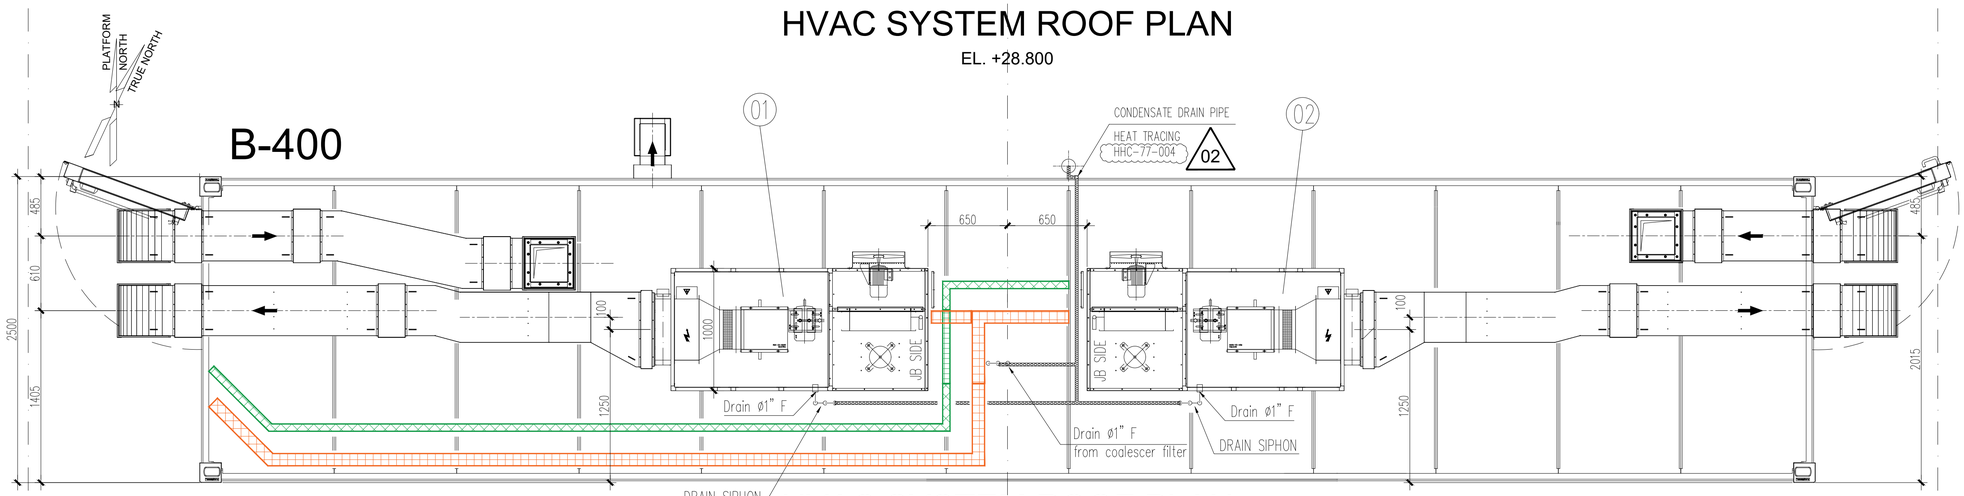


HVAC SYSTEM ROOF PLAN

EL. +28.000

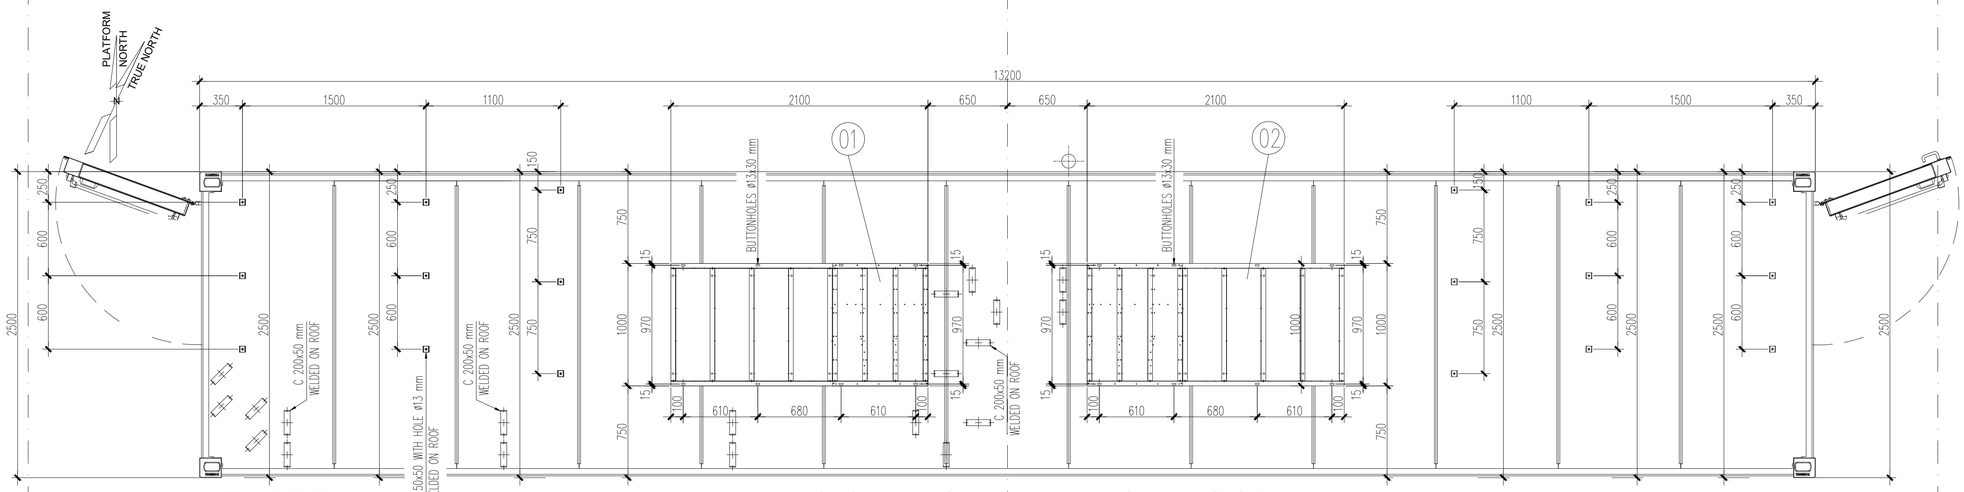


HVAC SUPPORT PLAN ON ROOF

EL. +27.300

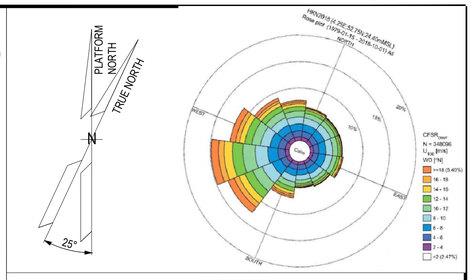

NOTES

Outdoor ductwork in stainless steel AISI 316L
Indoor ductwork in galvanized steel Z275

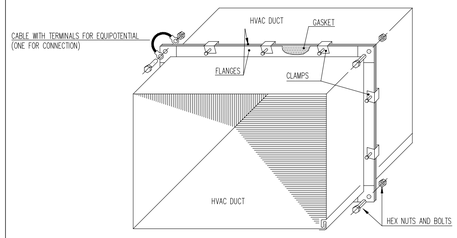


TYPICAL EQUIPOTENTIAL INSTALLING FOR FLANGE CONNECTION INDOOR AIR DUCT

Basket tray Power AISI 316L

Basket tray Instrument AISI 316L

REF.	TAG No.	DESCRIPTION	LENGTH (mm)	WIDTH (mm)	HEIGHT (mm)	WEIGTH (Kg)
01	HHU-77007	AIR HANDLING UNIT A	2100	1000	2158	850
02	HHU-77008	AIR HANDLING UNIT B	2100	1000	2158	850

KEY PLAN

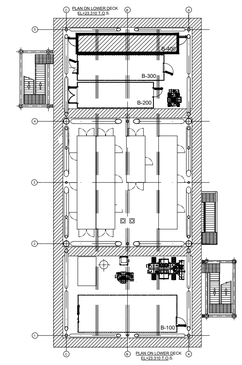

ALEXSISTEMI spa

REV.	DATE	DRN	CHKD	APPD	DESCRIPTION
02	09/12/2024	M.G.	O.A.	C.A.	ACCEPTED FOR CONSTRUCTION (AFC)
01	18/10/2024	M.G.	O.A.	C.A.	ISSUE FOR REVIEW (IFR)
00	13/06/2024	S.Z.	S.S.	M.G.	ISSUE FOR REVIEW (IFR)

CROSSWIND

ROSETTI MARINO

TITLE :
S.S.
MODULE B-400
HVAC SYSTEM - G.A. AND DETAILS

CONTRACT NO./TITLE CW-I-WP4-2023-05/HOLLANDSE KUST NOORD WIND PARK | SCALE 1 : 25


DRAWN M.G. | CHECKED O.A. | APPROVED C.A. | DATE 09/12/2024

A1 | DRAWING NO. 1724000049-HV-DA-00067 | SHEET 001 | REV. 02


File Name : 1724000049-HV-DA-00067_2

DRAWING NO. 1724000049-HV-DA-00067_2


REV. 02

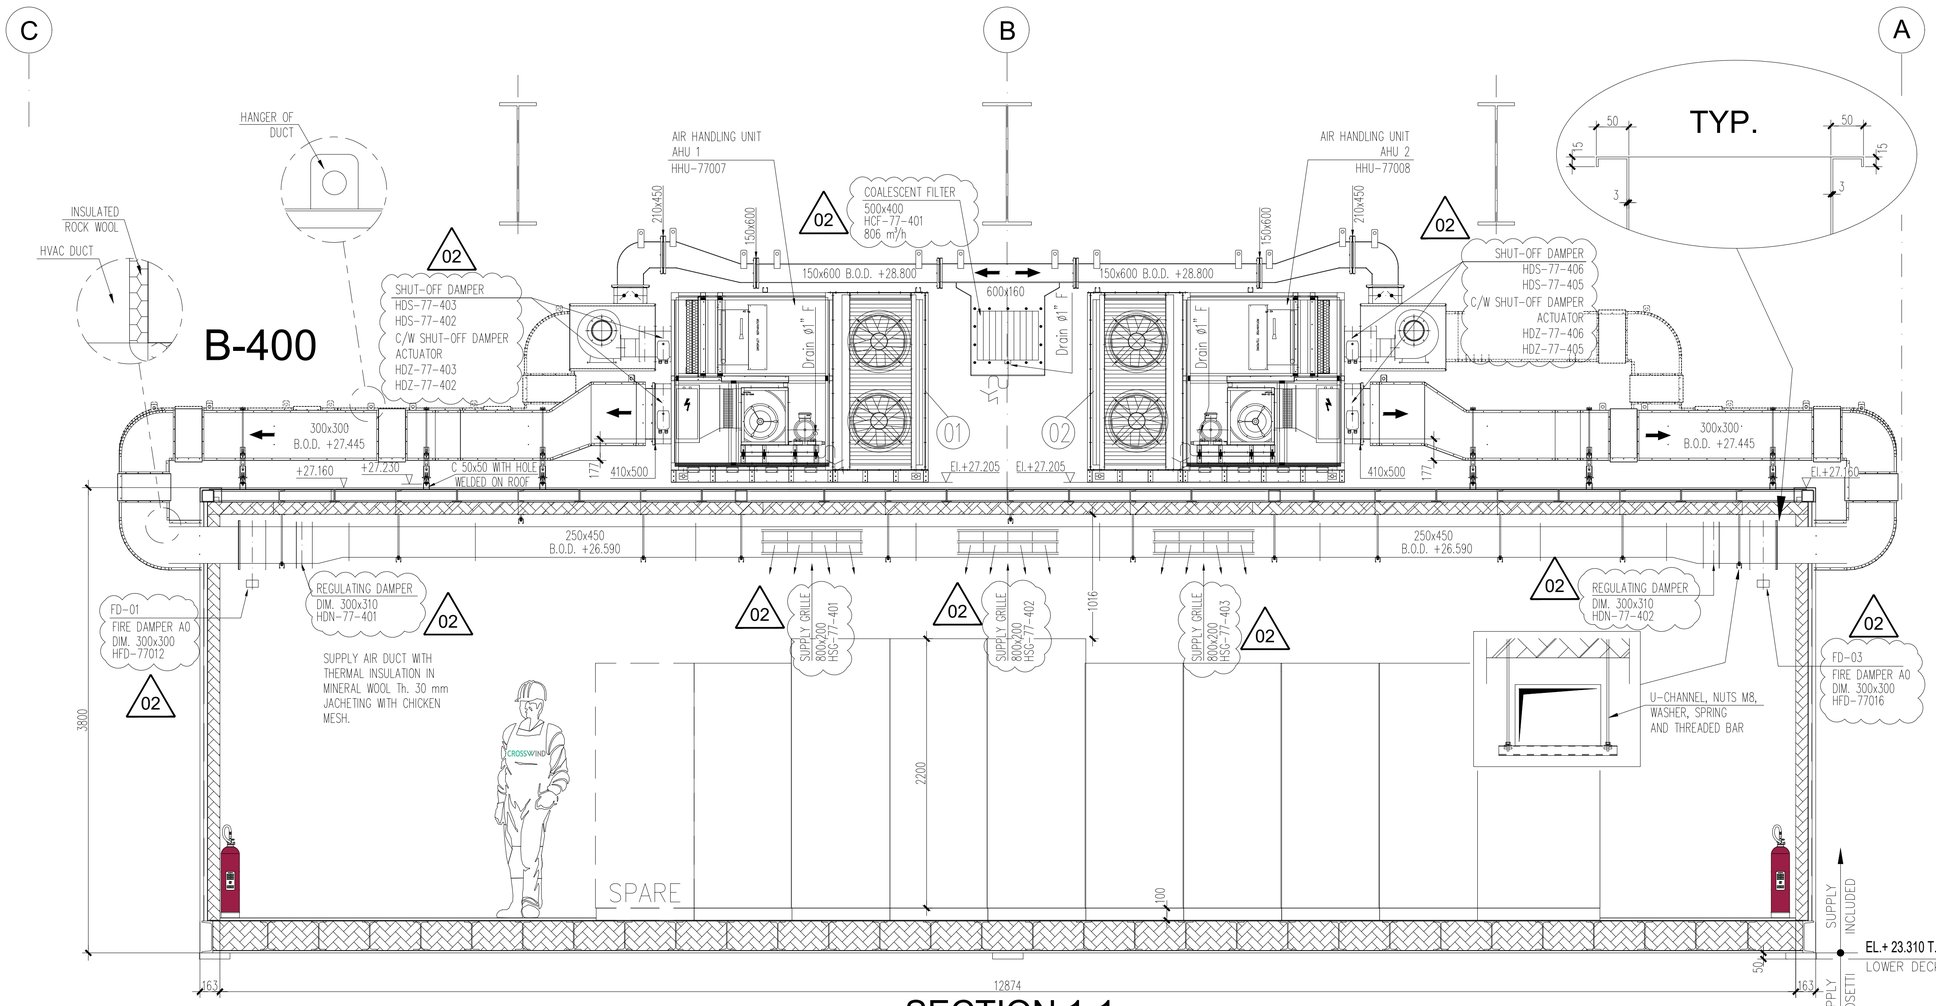

SECTION 1-1

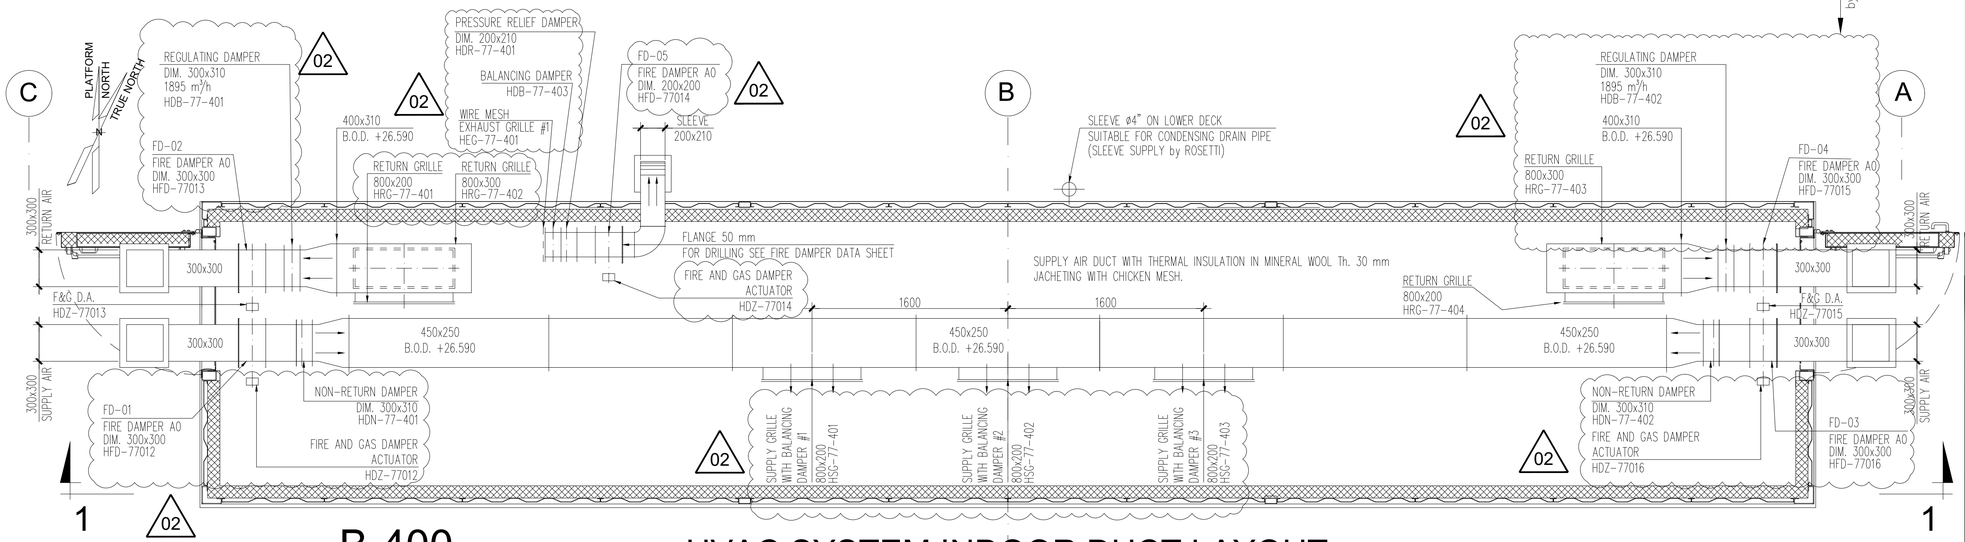


B-400 HVAC SYSTEM INDOOR DUCT LAYOUT

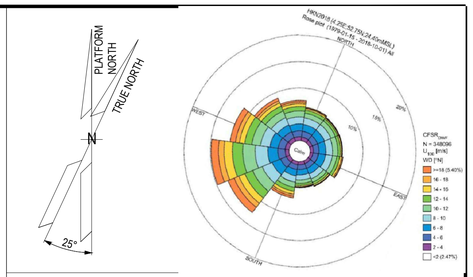

NOTES

Outdoor ductwork in stainless steel AISI 316L
Indoor ductwork in galvanized steel Z275

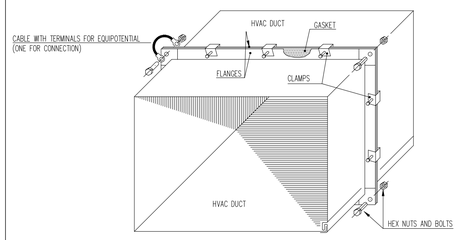


TYPICAL EQUIPOTENTIAL INSTALLING FOR FLANGE CONNECTION INDOOR AIR DUCT

Basket tray Power AISI 316L

Basket tray Instrument AISI 316L

REF.	TAG No.	DESCRIPTION	LENGTH (mm)	WIDTH (mm)	HEIGHT (mm)	WEIGTH (Kg)
01	HHU-77007	AIR HANDLING UNIT A	2100	1000	2158	850
02	HHU-77008	AIR HANDLING UNIT B	2100	1000	2158	850

KEY PLAN

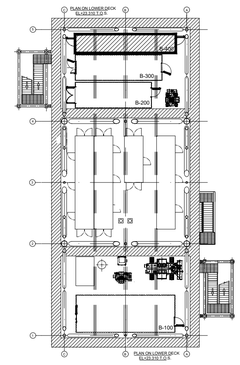

ALEXSISTEMI spa

REV.	DATE	DRN	CHKD	APPD	DESCRIPTION
02	09/12/2024	M.G.	O.A.	C.A.	ACCEPTED FOR CONSTRUCTION (AFC)
01	16/10/2024	M.G.	O.A.	C.A.	ISSUE FOR REVIEW (IFR)
00	13/06/2024	S.Z.	S.S.	M.G.	ISSUE FOR REVIEW (IFR)

CROSSWIND

ROSETTI MARINO

TITLE :
S.S.
MODULE B-400
HVAC SYSTEM - G.A. AND DETAILS

CONTRACT NO./TITLE CW-I-WP4-2023-05/HOLLANDSE KUST NOORD WIND PARK			SCALE 1 : 25
DRAWN M.G.	CHECKED O.A.	APPROVED C.A.	DATE 09/12/2024

A1	DRAWING NO. 1724000049-HV-DA-00067	SHEET 002	REV. 02

File Name : 1724000049-HV-DA-00067_2