
DRAWING NO. DRAWING_NO.

REV. REV

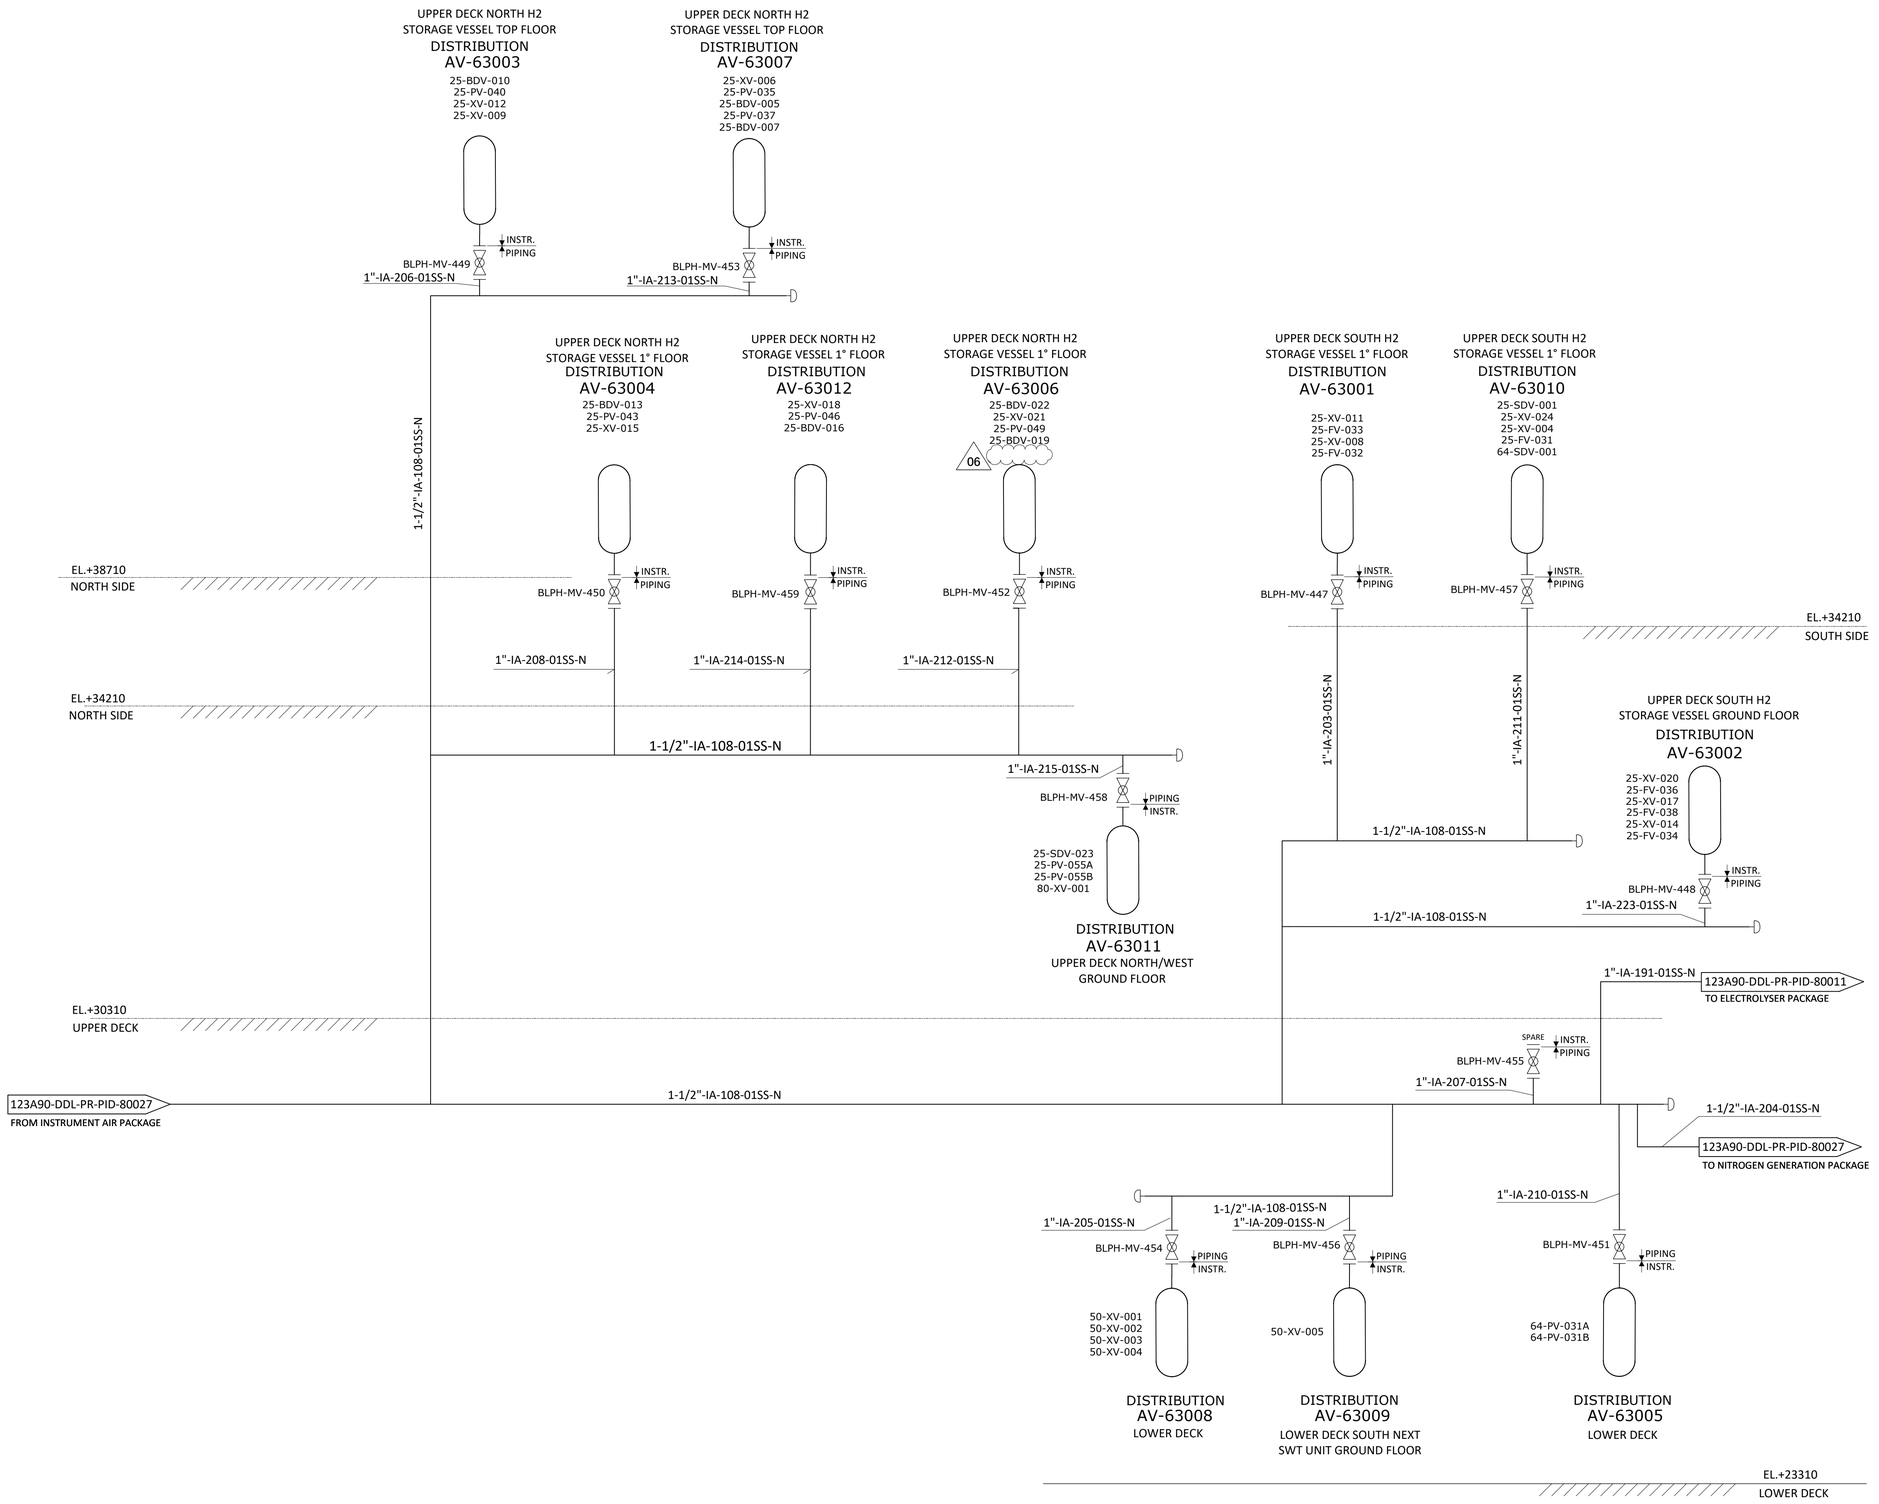

NOTES

REV.	DATE	DRN	CHKD	APPD	DESCRIPTION
06	19/05/2025	CIM	RZI	CGI	ACCEPTED FOR CONSTRUCTION (AFC)
05	16/04/2025	CIM	RZI	CGI	ACCEPTED FOR CONSTRUCTION (AFC)
04	11/10/2024	CIM	RZI	DLO	ACCEPTED FOR CONSTRUCTION (AFC)
03	09/09/2024	CIM	RZI	DLO	ACCEPTED FOR CONSTRUCTION (AFC)
02	12/06/2024	CIM	RZI	DLO	ACCEPTED FOR CONSTRUCTION (AFC)
01	15/02/2024	CIM	RZI	DLO	ISSUE FOR ACCEPTANCE (IFA)
00	20/10/2023	CIM	RZI	DLO	ISSUE FOR ACCEPTANCE (IFA)

CROSSWIND

ROSETTI MARINO

TITLE :

BLPH PIPING AND INSTRUMENTATION DIAGRAM INSTRUMENT AIR DISTRIBUTION HEADER

CONTRACT NO./TITLE	CW-I-WP4-2023-05/HOLLANDSE KUST NOORD WIND PARK			SCALE	NTS
DRAWN	CHECKED	APPROVED		DATE	
A1	DRAWING NO. 123A90-DDL-PR-PID-80041			SHEET 001	REV. 06

File Name : FILE_NAME