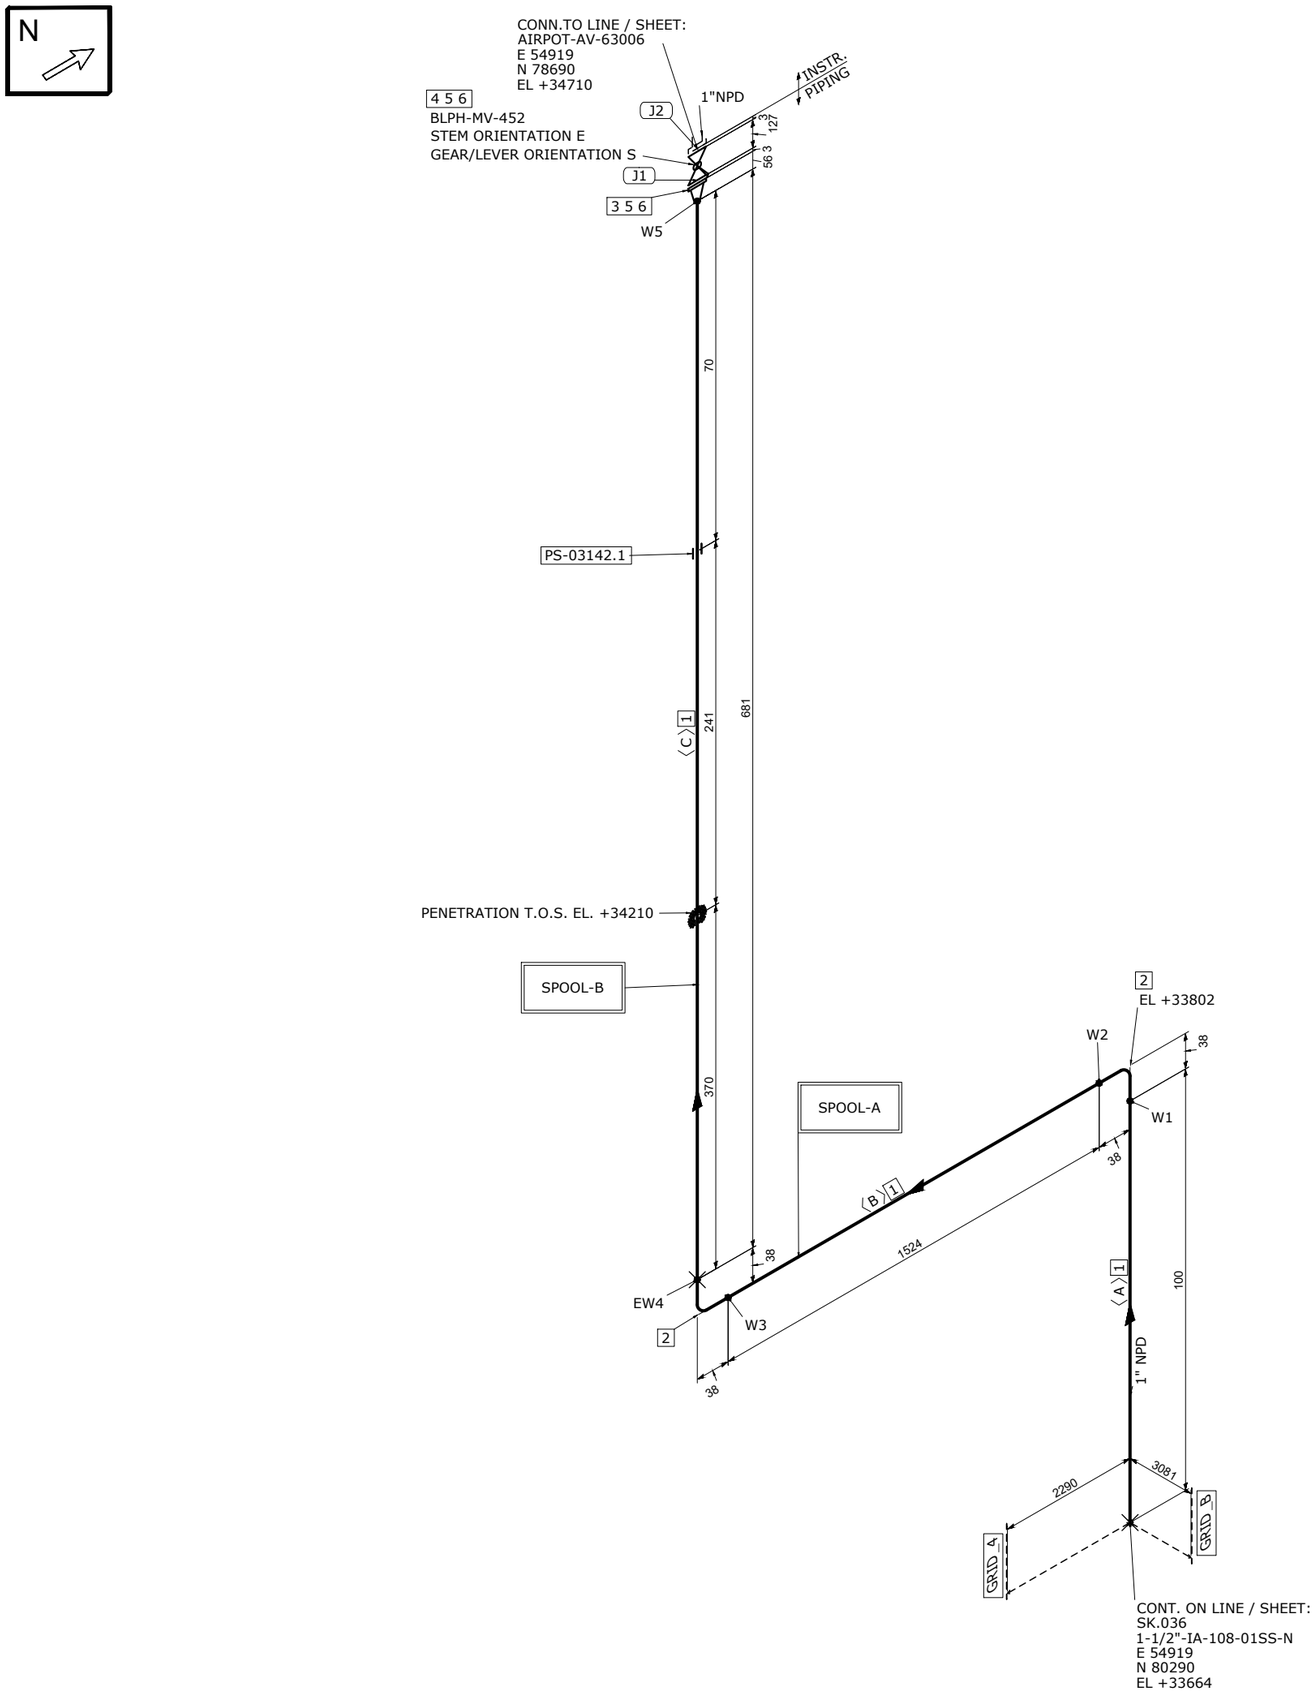


MATERIAL LIST

FABRICATION

POS.	SIZE	SAP CODE	DESCRIPTION	Q.TY	WEIGHT [kg]
1	1	PIPESS00480100	Pipe ASME B36.19M PE 3,38 SML ASTM A312 Gr.TP316/316L	2.3M	5.9
2	1	E90RSS00670100	90 Deg Elbow Long Radius ASME B16.9 BW 3,38 WRS ASTM A403 Gr.WP316/316L	2	0.3
3	1	FLW0SS00930100	Flange WN ASME B16.5 150LB RF 3,38 FRG ASTM A182 Gr.F316/316L	1	1.4

ERECTION

POS.	SIZE	SAP CODE	DESCRIPTION	Q.TY	WEIGHT [kg]
4	1	VBC0NN06950100	Ball Valve Split Body FB API 6D FLG 150LB RF BS01C01RF	1	6.0
5	1	GSW0GK11100100	Gasket Spiral Wound Thk. 3.2 mm ASME B16.20 150LB RF GSK AISI 316 + GRAPHITE c/w INNER RING	2	0.1
6	1/2	SB20BO01080200	65 Stud Bolt + 2 Heavy Nuts ASME B1.1 ASTM A193 Gr.B7 - A194 Gr.2H Hot dip galvanized	8	1.0

FABRICATION WEIGHT [kg]	7.6
ERECTION WEIGHT [kg]	7.1
OVERALL WEIGHT [kg]	14.7

WELD SUMMARY

WELD No.	SIZE [inches]	TYPE
W1	1	BW
W2	1	BW
W3	1	BW
EW4	1	BW
W5	1	BW

CUTTING LIST

PIECE No.	SIZE [inches]	LENGTH [mm]	END PREP.1	END PREP.2
A	1	100	BEVEL	BEVEL
B	1	1524	BEVEL	BEVEL
C	1	681	BEVEL	BEVEL

SUPPORT LIST

PS-03142.1

SPOOL	WELD [inches]	WEIGHT [kg]
A	3	4.4
B	1	3.1
MONT	1	7.1

REV.	DATE	DRN	CHKD	APPD	DESCRIPTION
00	20-08-2024	STAFF SRL	RT	LM	ISSUED FOR CONSTRUCTION

CROSSWIND

ROSETTI MARINO

TITLE: SHOP DRAWING ISOMETRIC
LINE NR. 1"-IA-212-01SS-N

SK.110

CONTRACT NO./ TITLE: CW-I-WP4-2023-05/HOLLANDSE KUST NOORD WIND PARK

SCALE: N/A

DRAWN: STAFF SRL | CHECKED: RT | APPROVED: LM | DATE: 20-08-2024

FORMAT: A3 | DRAWING NO.: 123A90-FDL-PP-DI-00110 | SHEET / OF: 1/1 | REV.: 00

LINE DATA

NDT INSPECTION CATEGORY	2		PED CATEGORY	Art. 4, par. 3				
PAINTING	SYSTEM 6A	BASE RAL RAL-9002	FLUID PHASE	Gas				
INSULATION	TYPE N	THICKNESS [mm]	DESIGN	PRESS. 12	[barg]	TEMP. -29 / 100	[°C]	
HEAT TRACING	N/A		TEST	PRESS. 18	[barg]	TEMP. AMB	MEDIUM Water	

REFERENCE DOCUMENTS

P&ID	123A90-DDL-PR-PID-80041
ISOMETRIC SHOP DWG LIST	123A90-FDL-PP-LIS-00001
PIPING SUPPORT BOOK	123A90-DDL-PP-DD-72000
PIPING MATERIAL CLASS	123A90-DDL-PP-SP-70029

NOTES

MASTER