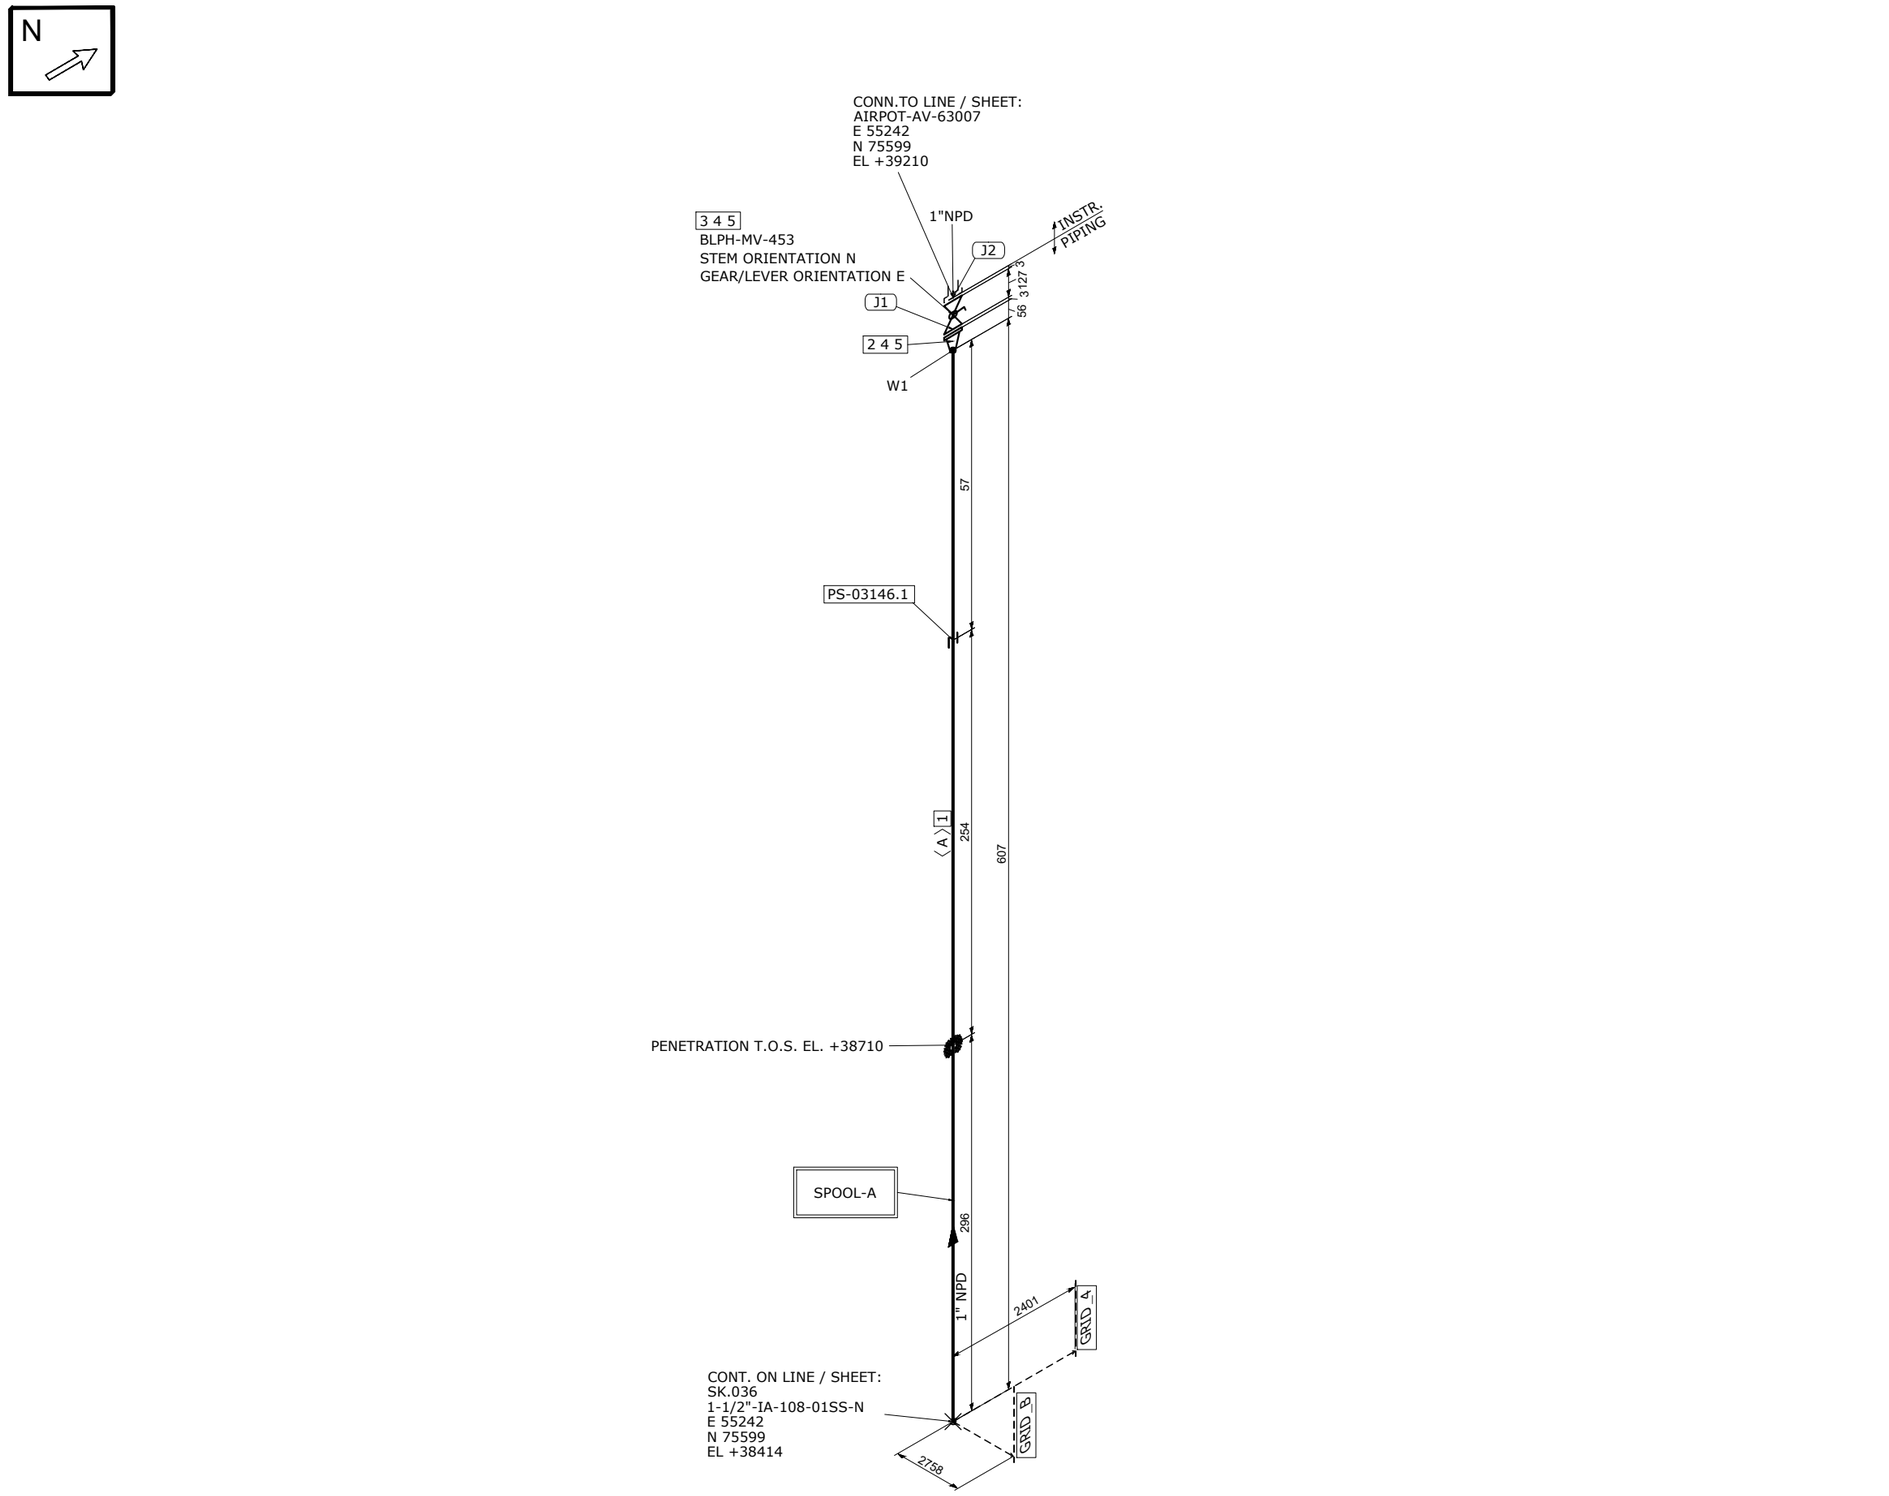


MATERIAL LIST

FABRICATION

POS.	SIZE	SAP CODE	DESCRIPTION	Q.TY	WEIGHT [kg]
1	1	PIPESS00480100	Pipe ASME B36.19M PE 3,38 SML ASTM A312 Gr.TP316/316L	0.6M	1.5
2	1	FLW0SS00930100	Flange WN ASME B16.5 150LB RF 3,38 FRG ASTM A182 Gr.F316/316L	1	1.4

ERECTION

POS.	SIZE	SAP CODE	DESCRIPTION	Q.TY	WEIGHT [kg]
3	1	VBC0NN06950100	Ball Valve Split Body FB API 6D FLG 150LB RF BS01C01RF	1	6.0
4	1	GSW0GK11100100	Gasket Spiral Wound Thk. 3.2 mm ASME B16.20 150LB RF GSK AISI 316 + GRAPHITE c/w INNER RING	2	0.1
5	1/2	SB20BO01080200	65 Stud Bolt + 2 Heavy Nuts ASME B1.1 ASTM A193 Gr.B7 - A194 Gr.2H Hot dip galvanized	8	1.0

FABRICATION WEIGHT [kg]	2.9
ERECTION WEIGHT [kg]	7.1
OVERALL WEIGHT [kg]	10.0

WELD SUMMARY

WELD No.	SIZE [inches]	TYPE
W1	1	BW

CUTTING LIST

PIECE No.	SIZE [inches]	LENGTH [mm]	END PREP.1	END PREP.2
A	1	607	BEVEL	BEVEL

SUPPORT LIST

PS-03146.1

SPOOL	WELD [inches]	WEIGHT [kg]
A	1	3.0
MONT	0	7.1

REV.	DATE	DRN	CHKD	APPD	DESCRIPTION
00	20-08-2024	STAFF SRL	RT	LM	ISSUED FOR CONSTRUCTION

CROSSWIND

ROSETTI MARINO

TITLE
SHOP DRAWING ISOMETRIC
LINE NR. 1"-IA-213-01SS-N

SK.111

CONTRACT NO./ TITLE: CW-I-WP4-2023-05/HOLLANDSE KUST NOORD WIND PARK

SCALE: N/A

DRAWN: STAFF SRL | CHECKED: RT | APPROVED: LM | DATE: 20-08-2024

FORMAT: A3 | DRAWING NO.: 123A90-FDL-PP-DI-00111 | SHEET / OF: 1/1 | REV.: 00

LINE DATA

NDT INSPECTION CATEGORY	2		PED CATEGORY	Art. 4, par. 3					
PAINTING	SYSTEM 6A	BASE RAL RAL-9002	FLUID PHASE	Gas					
INSULATION	TYPE N	THICKNESS [mm]	DESIGN	PRESS. 12 [barg]	TEMP. -29 / 100 [°C]				
HEAT TRACING	N/A		TEST	PRESS. 18 [barg]	TEMP. AMB	MEDIUM Water			

REFERENCE DOCUMENTS

P&ID	123A90-DDL-PR-PID-80041
ISOMETRIC SHOP DWG LIST	123A90-FDL-PP-LIS-00001
PIPING SUPPORT BOOK	123A90-DDL-PP-DD-72000
PIPING MATERIAL CLASS	123A90-DDL-PP-SP-70029

NOTES

MASTER