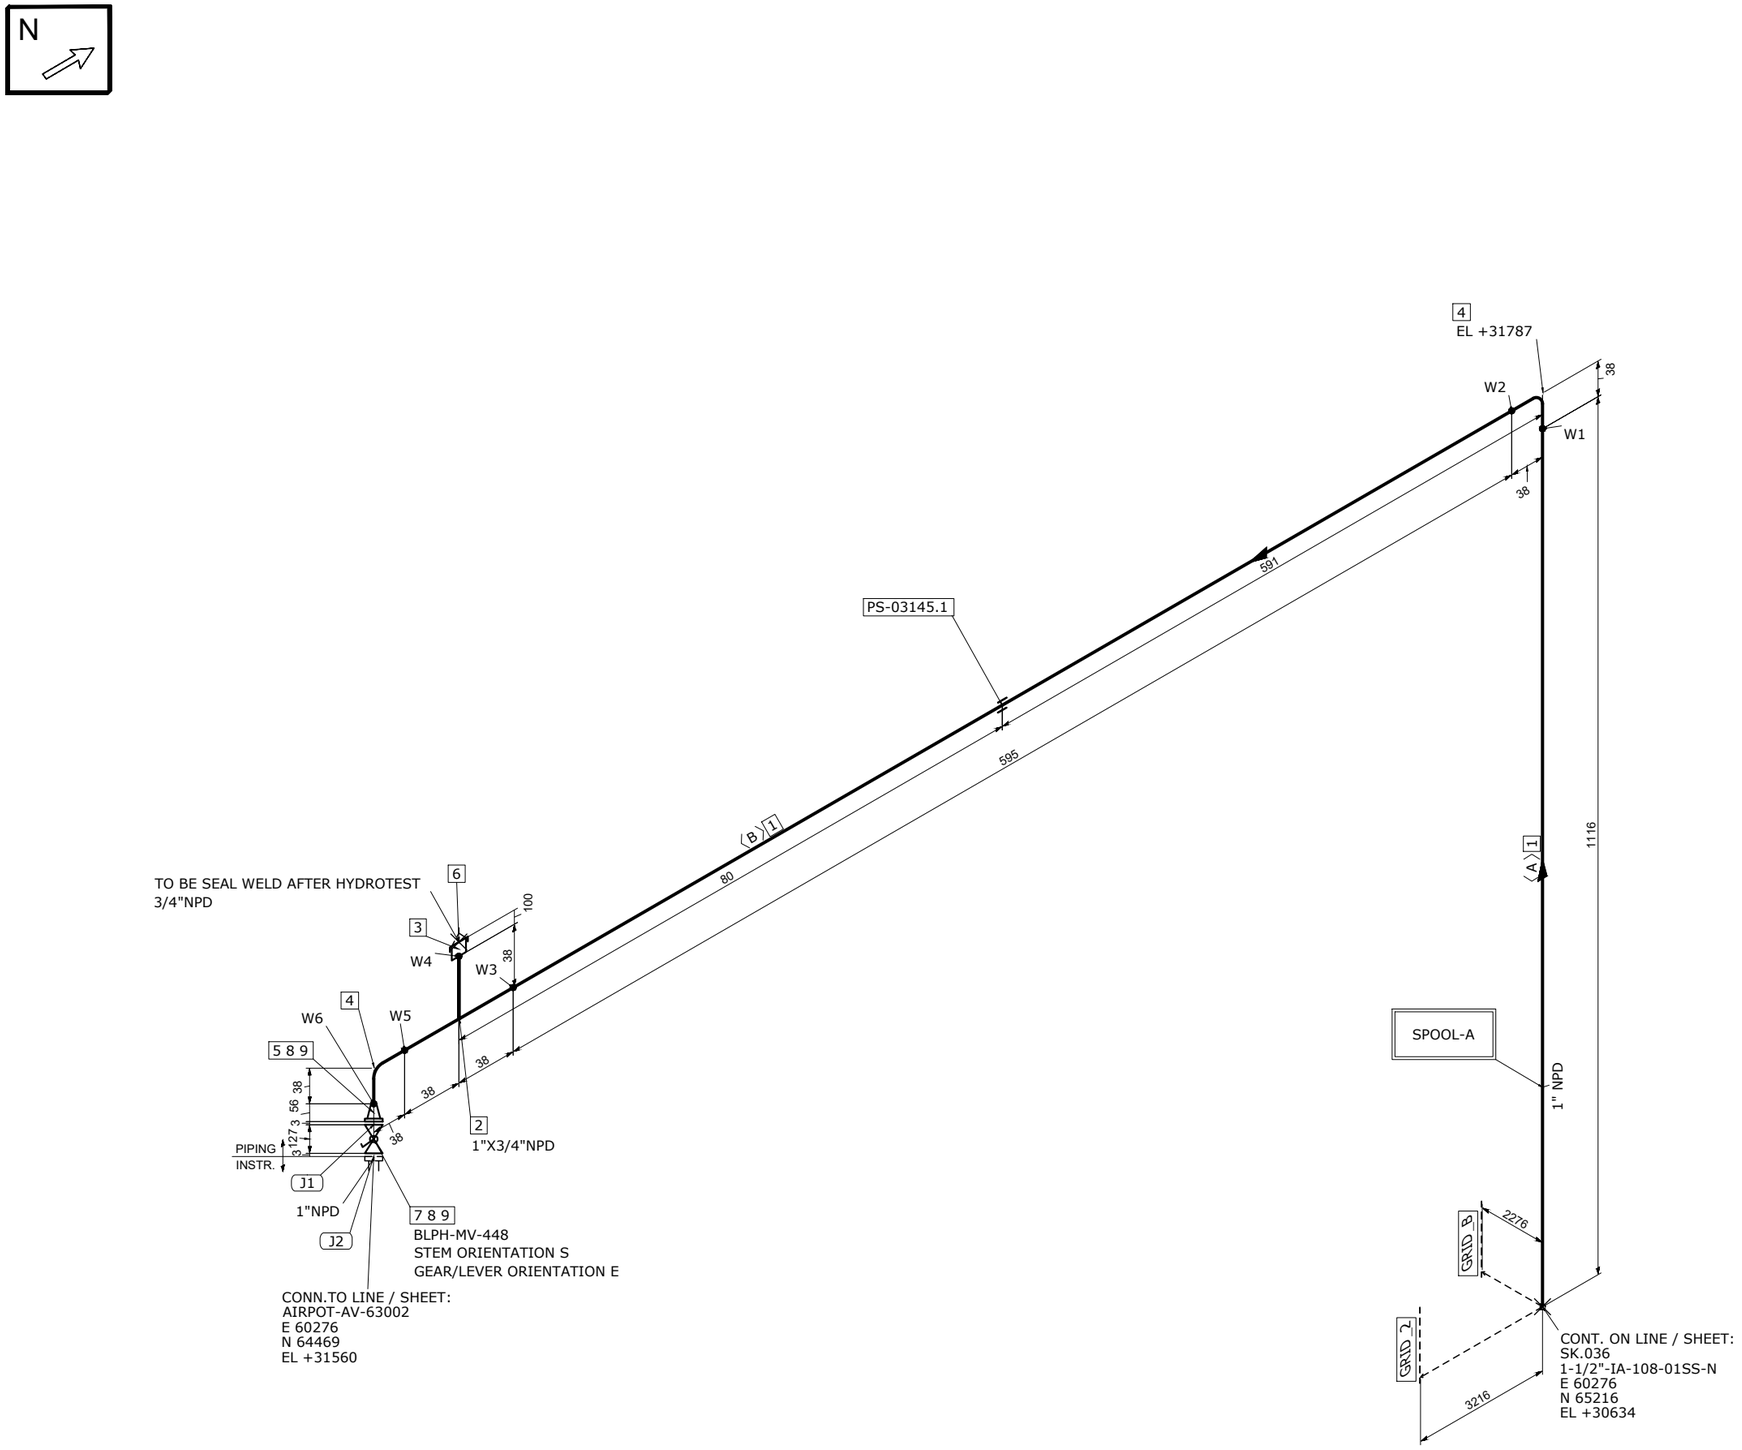


MATERIAL LIST

FABRICATION

POS.	SIZE	SAP CODE	DESCRIPTION	Q.TY	WEIGHT [kg]
1	1	PIPESS00480100	Pipe ASME B36.19M PE 3,38 SML ASTM A312 Gr.TP316/316L	1.7M	4.3
2	1X3/4	TER0SS0171013Q	Tee Reducing ASME B16.9 BW 3,38x2,87 WRS ASTM A403 Gr.WP316/316L	1	0.3
3	3/4	N100SS02653Q00	Nipple L=100mm ASME B36.19M THRD-M NPT x PE 2,87 SML ASTM A312 Gr.TP316/316L	1	0.2
4	1	E90RSS00670100	90 Deg Elbow Long Radius ASME B16.9 BW 3,38 WRS ASTM A403 Gr.WP316/316L	2	0.3
5	1	FLW0SS00930100	Flange WN ASME B16.5 150LB RF 3,38 FRG ASTM A182 Gr.F316/316L	1	1.4

ERECTION

POS.	SIZE	SAP CODE	DESCRIPTION	Q.TY	WEIGHT [kg]
6	3/4	CAPFSS00023Q00	Cap Forged ASME B16.11 THRD-F NPT 3000# FRG ASTM A182 Gr.F316/316L	1	0.2
7	1	VBC0NN06950100	Ball Valve Split Body FB API 6D FLG 150LB RF BS01C01RF	1	6.0
8	1	GSW0GK11100100	Gasket Spiral Wound Thk. 3.2 mm ASME B16.20 150LB RF GSK AISI 316 + GRAPHITE c/w INNER RING	2	0.1
9	1/2	SB20BO01080200	65 Stud Bolt + 2 Heavy Nuts ASME B1.1 ASTM A193 Gr.B7 - A194 Gr.2H Hot dip galvanized	8	1.0

FABRICATION WEIGHT [kg]	6.5
ERECTION WEIGHT [kg]	7.3
OVERALL WEIGHT [kg]	13.8

WELD SUMMARY

WELD No.	SIZE [inches]	TYPE
W1	1	BW
W2	1	BW
W3	1	BW
W4	3/4	BW
W5	1	BW
W6	1	BW

CUTTING LIST

PIECE No.	SIZE [inches]	LENGTH [mm]	END PREP.1	END PREP.2
A	1	1116	BEVEL	BEVEL
B	1	595	BEVEL	BEVEL

SUPPORT LIST

PS-03145.1

SPOOL	WELD [inches]	WEIGHT [kg]
A	5.75	6.5
MONT	0	7.3

REV.	DATE	DRN	CHKD	APPD	DESCRIPTION
00	20-08-2024	STAFF SRL	RT	LM	ISSUED FOR CONSTRUCTION

CROSSWIND

ROSETTI MARINO

TITLE: SHOP DRAWING ISOMETRIC
LINE NR. 1"-IA-223-01SS-N

SK.119

CONTRACT NO./ TITLE: CW-I-WP4-2023-05/HOLLANDSE KUST NOORD WIND PARK

SCALE: N/A

DRAWN: STAFF SRL | CHECKED: RT | APPROVED: LM | DATE: 20-08-2024

FORMAT: A3 | DRAWING NO.: 123A90-FDL-PP-DI-00119 | SHEET / OF: 1/1 | REV.: 00

LINE DATA

NDT INSPECTION CATEGORY	2		PED CATEGORY	Art. 4, par. 3				
PAINTING	SYSTEM 6A	BASE RAL RAL-9002	FLUID PHASE	Gas				
INSULATION	TYPE N	THICKNESS [mm]	DESIGN	PRESS. 12 [barg]	TEMP. -29 / 100 [°C]			
HEAT TRACING	N/A		TEST	PRESS. 18 [barg]	TEMP. AMB	MEDIUM Water		

REFERENCE DOCUMENTS

P&ID	123A90-DDL-PR-PID-80041
ISOMETRIC SHOP DWG LIST	123A90-FDL-PP-LIS-00001
PIPING SUPPORT BOOK	123A90-DDL-PP-DD-72000
PIPING MATERIAL CLASS	123A90-DDL-PP-SP-70029

NOTES

MASTER