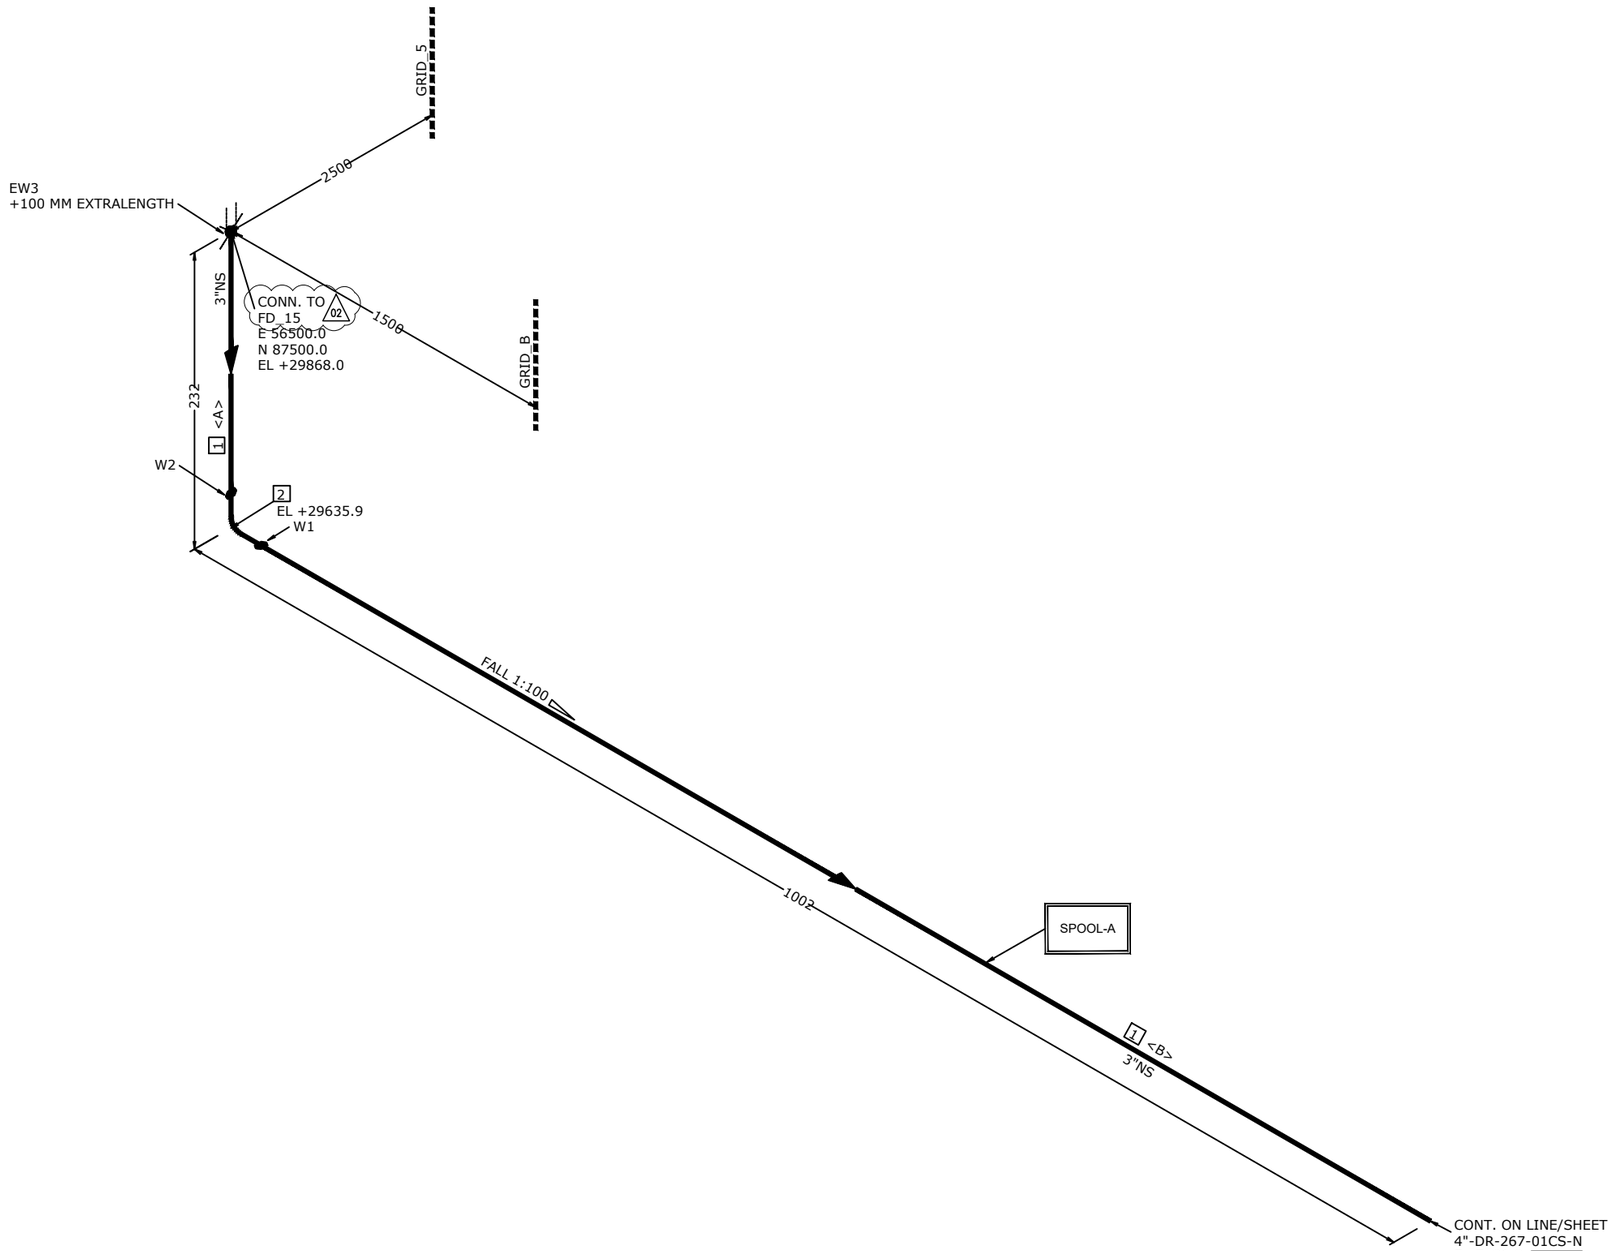


MATERIAL LIST

POS.	SIZE	SAP CODE	DESCRIPTION	Q.TY	WEIGHT [kg]
FABRICATION					
1	3	PIPECS03730300	Pipe ASME B36.10M PE 5,49 SML ASTM/ASME A/SA333 Gr.6	1.2 M	12.5
2	3	E90RCS02830300	90 Deg Elbow Long Radius ASME B16.9 BW 5,49 WRS ASTM/ASME A/SA420 Gr.WPL6	1	2.0
ERECTION					

FABRICATION WEIGHT [kg]	14.5
ERECTION WEIGHT [kg]	0.0
OVERALL WEIGHT [kg]	14.5

WELD SUMMARY

WELD No.	SIZE [inches]	TYPE
W1	3"	BW
W2	3"	BW
EW3	3"	BW

CUTTING LIST

PIECE No.	SIZE [inches]	LENGTH [mm]	END PREP.1	END PREP.2
A	3"	218	BEVEL	SQ.CUT
B	3"	888	BEVEL	BEVEL

SUPPORT LIST

SPOOL	WELD [inches]	WEIGHT [kg]
A	6.0	14.5
ERECT.	3.0	0.0

REV.	DATE	DRN	CHKD	APPD	DESCRIPTION
02	17-09-2024	RM	RT	LM	REVISED WHERE INDICATED
01	03-09-2024	RM	RT	LM	REVISED WHERE INDICATED
00	04-06-2024	RM	RT	LM	ISSUED FOR CONSTRUCTION

CROSSWIND

ROSETTI MARINO

TITLE: SHOP DRAWING ISOMETRIC

LINE NR. 3"-DR-271-01CS-N

SK. 135

CONTRACT NO./ TITLE: CW-I-WP4-2023-05/HOLLANDSE KUST NOORD WIND PARK

SCALE: N/A

DRAWN: RM | CHECKED: RT | APPROVED: LM | DATE: 17-09-2024

FORMAT: A3 | DRAWING NO.: 123A90-FDL-PP-DI-00135 | SHEET / OF: 1 / 1 | REV.: 02

LINE DATA

NDT INSPECTION CATEGORY	2			PED CATEGORY	Art. 4, par. 3						
PAINTING	SYSTEM	1	BASE RAL RAL 9002	FLUID PHASE	Liquid						
INSULATION	TYPE	N	THICKNESS 0 [mm]	DESIGN	PRESS. 3.5	[barg]	TEMP. - / 80	[°C]			
HEAT TRACING	N/A			TEST	PRESS. N/A	[barg]	TEMP. AMB	MEDIUM	N/A		

REFERENCE DOCUMENTS

P&ID	123A90-DDL-PR-PID-80043
ISOMETRIC SHOP DWG LIST	123A90-FDL-PP-LIS-00001
PIPING SUPPORT BOOK	123A90-DDL-PP-DD-72000
PIPING MATERIAL CLASS	123A90-DDL-PP-SP-70029

NOTES

MASTER