

DRAWING NO. 123A90-DDL-EL-DL-20133


REV. 01

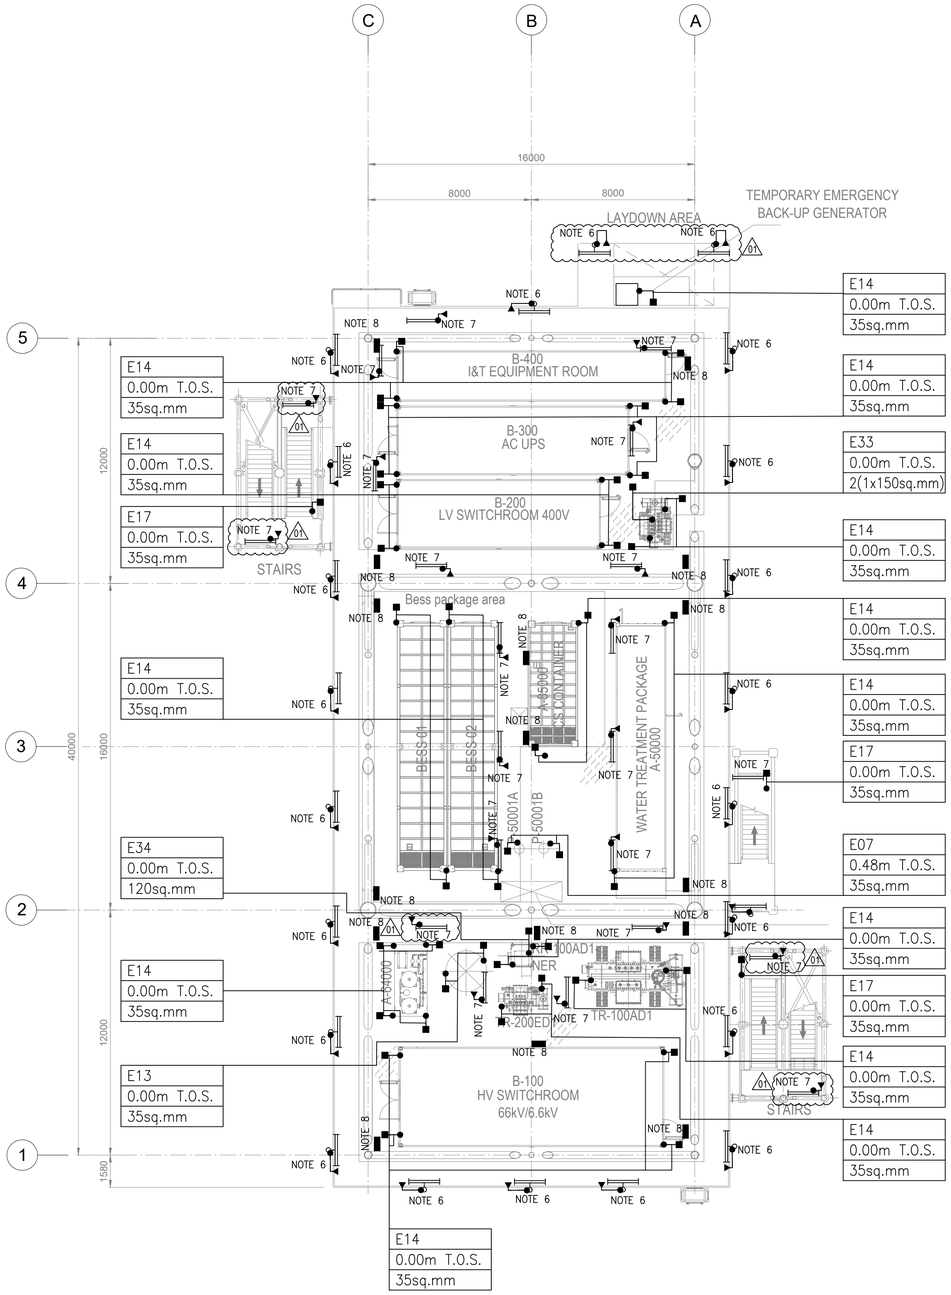

PLAN ON LOWER DECK
EL+23.310 T.O.S.

KEY PLAN

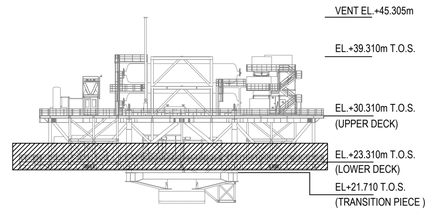

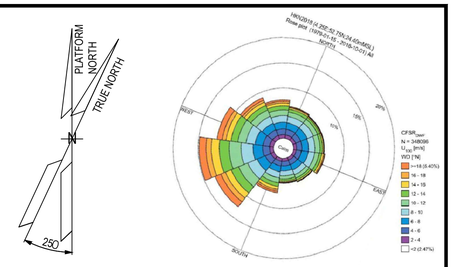

NOTES

1. ALL DIMENSIONS AND ELEVATIONS ARE GIVEN IN mm UNLESS OTHERWISE NOTED.
2. ELEVATIONS REFER TO T.O.S.
3. THIS DOCUMENT IS ONLY VALID FOR EARTHING LAYOUT.
4. ALL ELECTRICAL EQUIPMENT NOT DIRECTLY WELDED TO SKID FRAME SHALL BE BONDED TO STEEL TO THE STRUCTURE OF SKID BASEFRAME.
5. FOR LIGHTNING PROTECTION SYSTEM SURGE PROTECTIVE DEVICES (SPD), REFER TO THE DOCUMENT 123A90-DDL-EL-RE-20154.
6. ALL NON-WELDED POLES WILL BE EARTHED AS PER TYPICAL E05 AND E24. 01
7. ALL LINEAR LIGHTING FIXTURE WILL BE EARTHED AS PER TYPICAL E32.
8. EARTH BAR WILL BE FIXED TO THE PRIMARY BEAMS OF THE UPPER DECK. COMPLETE EARTHING INCLUDING WITH 2 THREADED STUDS. ALL EARTH BAR WILL BE EARTHED AS PER TYPICAL E03D / 6.00M T.O.S. / 35 SQ MM.
9. EQUIPOTENTIAL BONDING GROUPING FOR BOLTED HANDRAILS ARE PROVIDED EVERY 3M FOR THE ENTIRE PERIMETER AS TYPICAL E16 AND WILL BE DEFINED DURING ASSEMBLY PHASE

LEGEND

- LIGHTING FIXTURE POLE MOUNTED
- LINEAR LIGHTING FIXTURE
- EARTHING BOSS AISI316L
- COMPRESSION TYPE LUG TINNED COPPER
- THREADED STUD FOR EARTHING CONNECTION
- Exx EARTHING TYPICAL CODE
- EARTHING BAR

TYP.	TYPICAL
ELE	ELEVATION
SIZE	

REFERENCE DOCUMENTS

123A90-DDL-PP-DL-70070	PLOT PLAN - LOWER & UPPER DECK
123A90-DDL-EL-DD-20090	ELECTRICAL TYPICAL INSTALLATION DETAILS - EARTHING SYSTEM
123A90-DDL-EL-RE-20154	LIGHTNING PROTECTION SYSTEM CALCULATION REPORT
123A90-DDL-EL-DL-20119	LIGHTING & SOCKET LAYOUT - LOWER DECK
123A90-DDL-EL-DL-20101	ELECTRICAL EQUIPMENT LAYOUT - LOWER DECK

REV.	DATE	DRN	CHKD	APPD	DESCRIPTION
01	25/07/24	SAM	FMA/AMA	FPA/DLO	ACCEPTED FOR CONSTRUCTION (AFC)
00	29/05/24	SPS	FMA/AMA	FPA/DLO	ISSUE FOR REVIEW (IFR)

CROSSWIND | ROSETTI MARINO

TITLE : BASE LOAD POWER HUB (BLPH)
EARTHING & LIGHTNING LAYOUT
LOWER DECK


SHEET 001 OF 002

CONTRACT NO./TITLE CW-I-WP4-2023-05/HOLLANDSE KUST NOORD WIND PARK			SCALE 1:150
DRAWN SPS	CHECKED FMA/AMA	APPROVED FPA/DLO	DATE 25/07/24
A1	DRAWING NO. 123A90-DDL-EL-DL-20133	SHEET 001	REV. 01

File Name : 123A90-DDL-EL-DL-20133

DRAWING NO. 123A90-DDL-EL-DL-20133


REV. 01

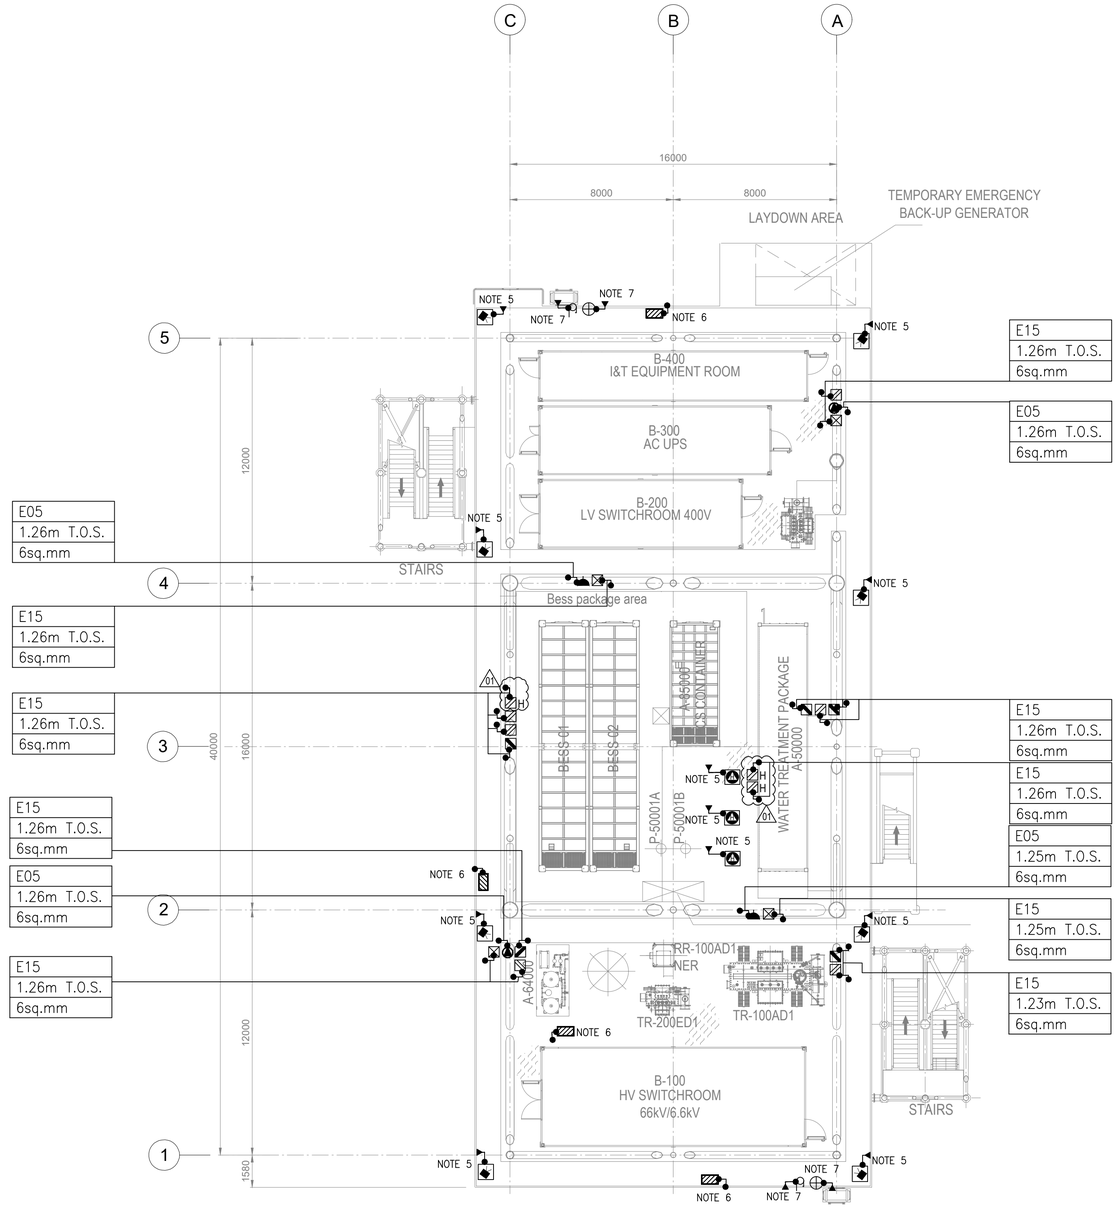


PLAN ON LOWER DECK
EL+23.310 T.O.S.

SHEET 002 OF 002

KEY PLAN

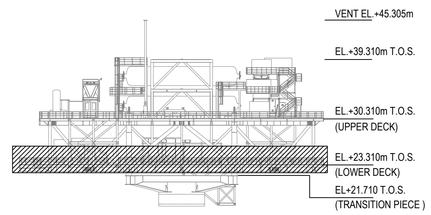

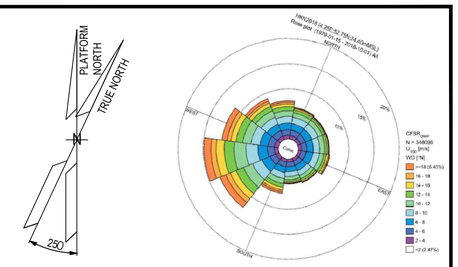

NOTES

1. ALL DIMENSIONS AND ELEVATIONS ARE GIVEN IN mm UNLESS OTHERWISE NOTED.
2. ELEVATIONS REFER TO T.O.S.
3. THIS DOCUMENT IS ONLY VALID FOR EARTHING LAYOUT.
4. ALL ELECTRICAL EQUIPMENT NOT DIRECTLY WELDED TO SKID FRAME SHALL BE BONDED TO STEEL TO THE STRUCTURE OF SKID BASEFRAME.
5. ALL POLE MOUNTED INSTRUMENT DETECTORS WILL BE EARTHED AS PER TYPICAL E05 AND E24.
6. ALL INSTRUMENT RACK WILL BE EARTHED AS PER TYPICAL E15.
7. LIFE JACKET, MANUAL WINCH WILL BE EARTHED AS PER TYPICAL E11D.

LEGEND

- POINT SOURCE HYDROGEN DETECTOR
- EARTHING BOSS AISI316L
- COMPRESSION TYPE LUG TINNED COPPER
- THREADED STUD FOR EARTHING CONNECTION
- Exx EARTHING TYPICAL CODE
- EMERGENCY & NORMAL LIGHTING JB
- H TRACE HEATING POWER SUPPLY JUNCTION BOX (COLD JB) (01)
- WELDING SOCKET & JB
- SMALL POWER SOCKET & JB
- UV-IR FLAME DETECTOR
- INSTRUMENT RACK
- LIFE JACKET
- MANUAL WINCH
- TYP. — TYPICAL
- ELE — ELEVATION
- SIZE

REFERENCE DOCUMENTS

123A90-DDL-PP-DL-70070	PLOT PLAN - LOWER & UPPER DECK
123A90-DDL-EL-DD-20090	ELECTRICAL TYPICAL INSTALLATION DETAILS - EARTHING SYSTEM
123A90-DDL-EL-RE-20154	LIGHTNING PROTECTION SYSTEM CALCULATION REPORT
123A90-DDL-EL-DL-20119	LIGHTING & SOCKET LAYOUT - LOWER DECK
123A90-DDL-EL-DL-20101	ELECTRICAL EQUIPMENT LAYOUT - LOWER DECK
123A90-DDL-SAF-DL-30027	F & G DETECTORS LAYOUT - LOWER & UPPER DECK

REV.	DATE	DRN	CHKD	APPD	DESCRIPTION
01	25/07/24	SAM	FMA/AMA	FPA/DLO	ACCEPTED FOR CONSTRUCTION (AFC)
00	29/05/24	SPS	FMA/AMA	FPA/DLO	ISSUE FOR REVIEW (IFR)

CROSSWIND

ROSETTI MARINO

TITLE : BASE LOAD POWER HUB (BLPH)
EARTHING & LIGHTNING LAYOUT
LOWER DECK

CONTRACT NO./TITLE CW-I-WP4-2023-05/HOLLANDSE KUST NOORD WIND PARK			SCALE 1:150
DRAWN SPS	CHECKED FMA/AMA	APPROVED FPA/DLO	DATE 25/07/24
A1	DRAWING NO. 123A90-DDL-EL-DL-20133	SHEET 002	REV. 01

File Name : 123A90-DDL-EL-DL-20133