

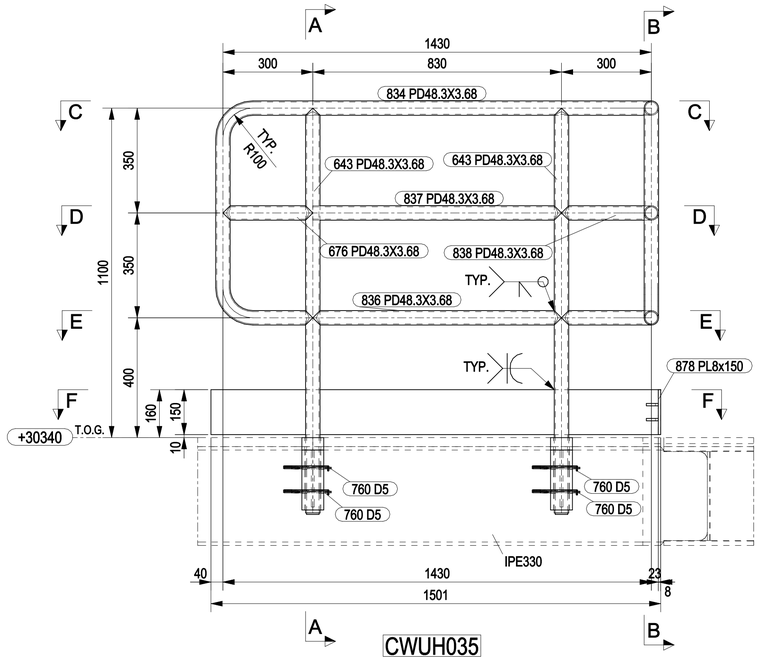


CWUH035

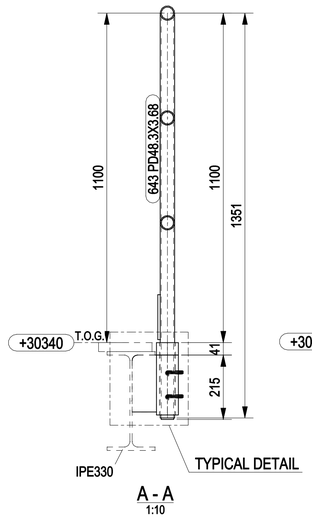

A - A
1:10

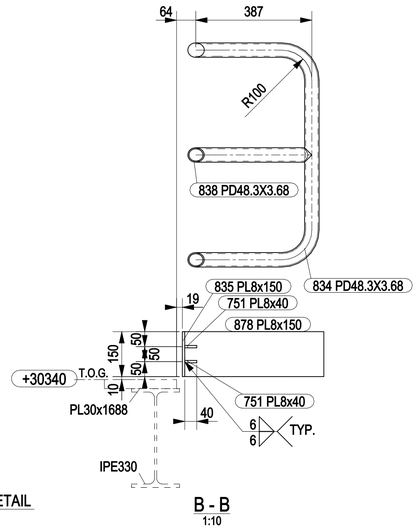

B - B
1:10

C - C
1:10

D - D
1:10

E - E
1:10

F - F
1:10

BROOCH PIN FOR REMOVABLE HANDRAILS


TYPICAL DETAIL
1:5

MARK	POS.	Q.TY	DENOMINATION	LENGTH (mm)	MATERIAL GRADE	STR. CAT.	WEIGHT (Kg)	P. SURF. (m^2)	NOTES
CWUH035	640	2	PD73x9.52	42	API 5L GR B	5	1.2	0.02	
CWUH035	641	2	PL5x42	42	S275JR	5	0.1	0.01	
CWUH035	643	2	PD48.3X3.68	1351	API 5L GR B	5	10.6	0.40	
CWUH035	676	1	PD48.3X3.68	300	API 5L GR B	5	1.1	0.04	
CWUH035	716	2	PD73x9.52	200	API 5L GR B	5	5.8	0.10	
CWUH035	717	2	PL10x81.2	190	S275JR	5	2.4	0.07	
CWUH035	751	2	PL8x40	40	S275JR	5	0.1	0.01	
CWUH035	760	4	BROOCH PIN	555	ELASTIC STEEL	5	0.3	0.03	
CWUH035	834	1	PD48.3X3.68	3972	API 5L GR B	5	15.7	0.60	
CWUH035	835	1	PL8x150	1493	S275JR	5	14.1	0.47	
CWUH035	836	1	PD48.3X3.68	830	API 5L GR B	5	3.2	0.12	
CWUH035	837	1	PD48.3X3.68	830	API 5L GR B	5	3.2	0.12	
CWUH035	838	1	PD48.3X3.68	657	API 5L GR B	5	2.5	0.09	
CWUH035	878	1	PL8x150	464	S275JR	5	4.4	0.15	
						TOTALE	64.6	2.24	

NOTES

1 – ALL DIMENSIONS AND ELEVATIONS ARE IN MILLIMETERS U.N.O.
2 – ALL ELEVATIONS ARE REFERED TO C.D.
3 – ALL HANDRAILS SHALL BE HOT DIP GALVANISED AND PAINTED
4 – ALL WELDS ON HANDRAILS SHALL BE GROUND SMOOTH BURRS AND SHARP EDGES SHALL BE REMOVED

KEY PLAN

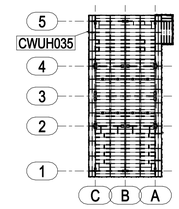

PLAN AT EL.+30310 TOS

HOLDS

REFERENCE DRAWINGS

DWG No.	DESCRIPTION
123A90-DDL-ST-DD-90060	TOP SIDE - FLOORING PLAN AT EL. +30310 T.O.S.
123A90-DDL-ST-DD-90037	BASE LOAD POWER HUB - STANDARD DRAWINGS - HANDRAILS

REV.	DATE	DRN	CHKD	APPD	DESCRIPTION
0	29/02/2024	CM–TS	MR	DC	ISSUED FOR CONSTRUCTION

CROSSWIND

ROSETTI MARINO

TITLE :
BASE LOAD POWER HUB (BLPH)
TOP SIDES – REMOVABLE HANDRAILS PLAN AT EL. +30310 TOS
MARK CWUH035

CONTRACT NO./TITLE CW–I–WP4–2023–05/HOLLANDSE KUST NOORD WIND PARK			SCALE 1:10
DRAWN CM–TS	CHECKED M.ROSSI	APPROVED D.CASADIO	DATE 29/02/2024

A1	DRAWING NO. 123A90–FDL–ST–DD–90341	SHEET 001	REV. 0