
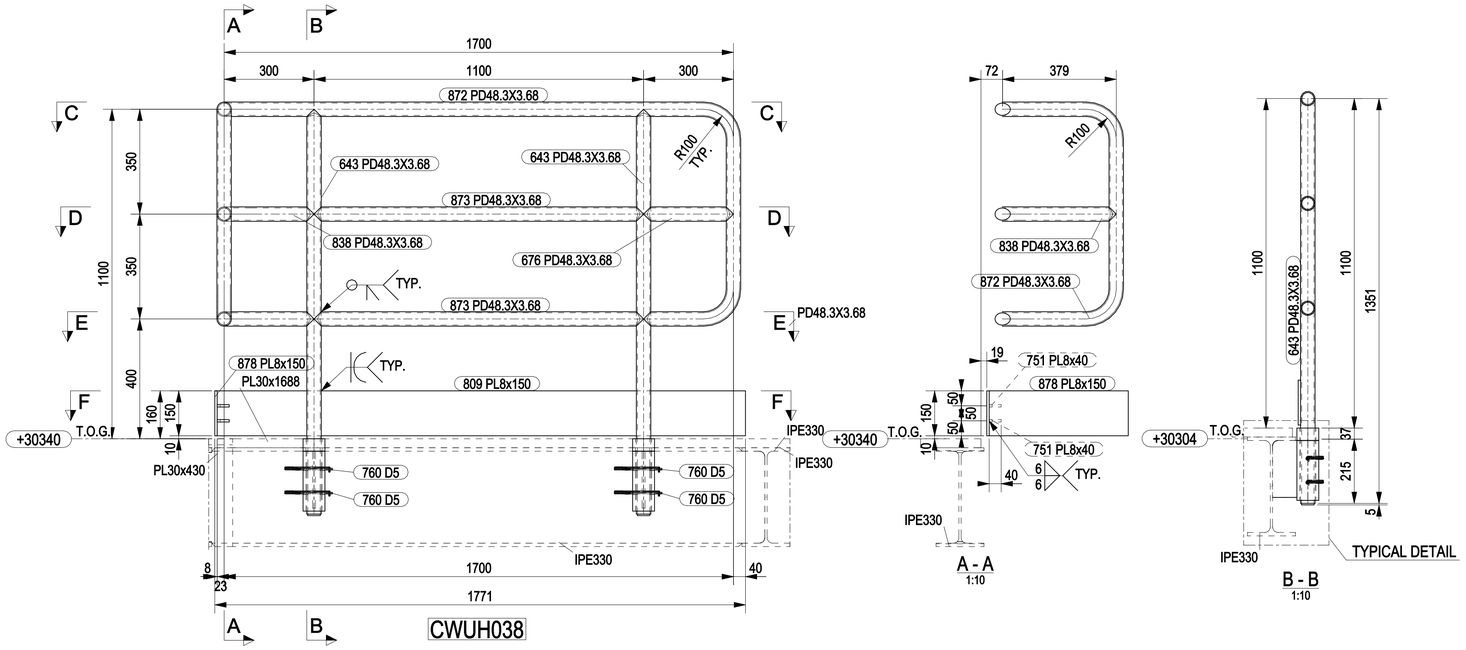


MARK	POS.	Q.TY	DENOMINATION	LENGTH (mm)	MATERIAL GRADE	STR. CAT.	WEIGHT (Kg)	P. SURF. (m^2)	NOTES
CWUH038	640	2	PD73x9.52	42	API 5L GR B	5	1.2	0.02	
CWUH038	641	2	PL5x42	42	S275JR	5	0.1	0.01	
CWUH038	643	2	PD48.3X3.68	1351	API 5L GR B	5	10.6	0.40	
CWUH038	676	1	PD48.3X3.68	300	API 5L GR B	5	1.1	0.04	
CWUH038	716	2	PD73x9.52	200	API 5L GR B	5	5.8	0.10	
CWUH038	717	2	PL10x81.2	190	S275JR	5	2.4	0.07	
CWUH038	751	2	PL8x40	40	S275JR	5	0.1	0.01	
CWUH038	760	4	BROOCH PIN	555	ELASTIC STEEL	5	0.3	0.03	
CWUH038	809	1	PL8x150	1763	S275JR	5	16.6	0.56	
CWUH038	838	1	PD48.3X3.68	657	API 5L GR B	5	2.5	0.09	
CWUH038	872	1	PD48.3X3.68	4242	API 5L GR B	5	16.7	0.64	
CWUH038	873	2	PD48.3X3.68	1100	API 5L GR B	5	8.5	0.32	
CWUH038	878	1	PL8x150	464	S275JR	5	4.4	0.15	
						TOTALE	70.3	2.45	

NOTES

1 – ALL DIMENSIONS AND ELEVATIONS ARE IN MILLIMETERS U.N.O.
2 – ALL ELEVATIONS ARE REFERED TO C.D.
3 – ALL HANDRAILS SHALL BE HOT DIP GALVANISED AND PAINTED
4 – ALL WELDS ON HANDRAILS SHALL BE GROUND SMOOTH BURRS AND SHARP EDGES SHALL BE REMOVED

KEY PLAN

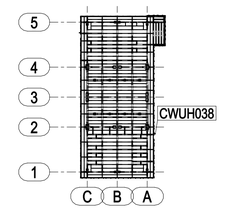


PLAN AT EL.+30310 TOS


HOLDS

REFERENCE DRAWINGS

DWG No.	DESCRIPTION
123A90-DDL-ST-DD-90060	TOP SIDE - FLOORING PLAN AT EL. +30310 T.O.S.
123A90-DDL-ST-DD-90037	BASE LOAD POWER HUB - STANDARD DRAWINGS - HANDRAILS

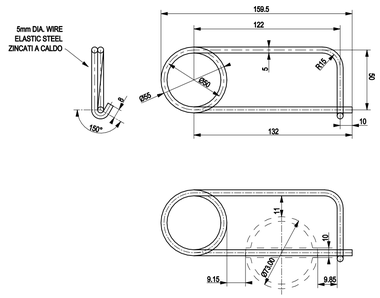

BROOCH PIN FOR REMOVABLE HANDRAILS

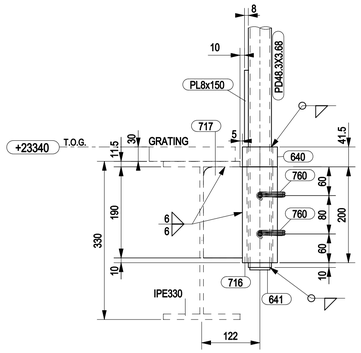

TYPICAL DETAIL
1:5

REV.	DATE	DRN	CHKD	APPD	DESCRIPTION
0	29/02/2024	CM-TS	MR	DC	ISSUED FOR CONSTRUCTION

CROSSWIND

ROSETTI MARINO

TITLE :
BASE LOAD POWER HUB (BLPH)
TOP SIDES – REMOVABLE HANDRAILS PLAN AT EL. +30310 TOS
MARK CWUH038

CONTRACT NO./TITLE CW-I-WP4-2023-05/HOLLANDSE KUST NOORD WIND PARK			SCALE 1:10
DRAWN CM-TS	CHECKED M.ROSSI	APPROVED D.CASADIO	DATE 29/02/2024
A1	DRAWING NO. 123A90-FDL-ST-DD-90343	SHEET 001	REV. 0