

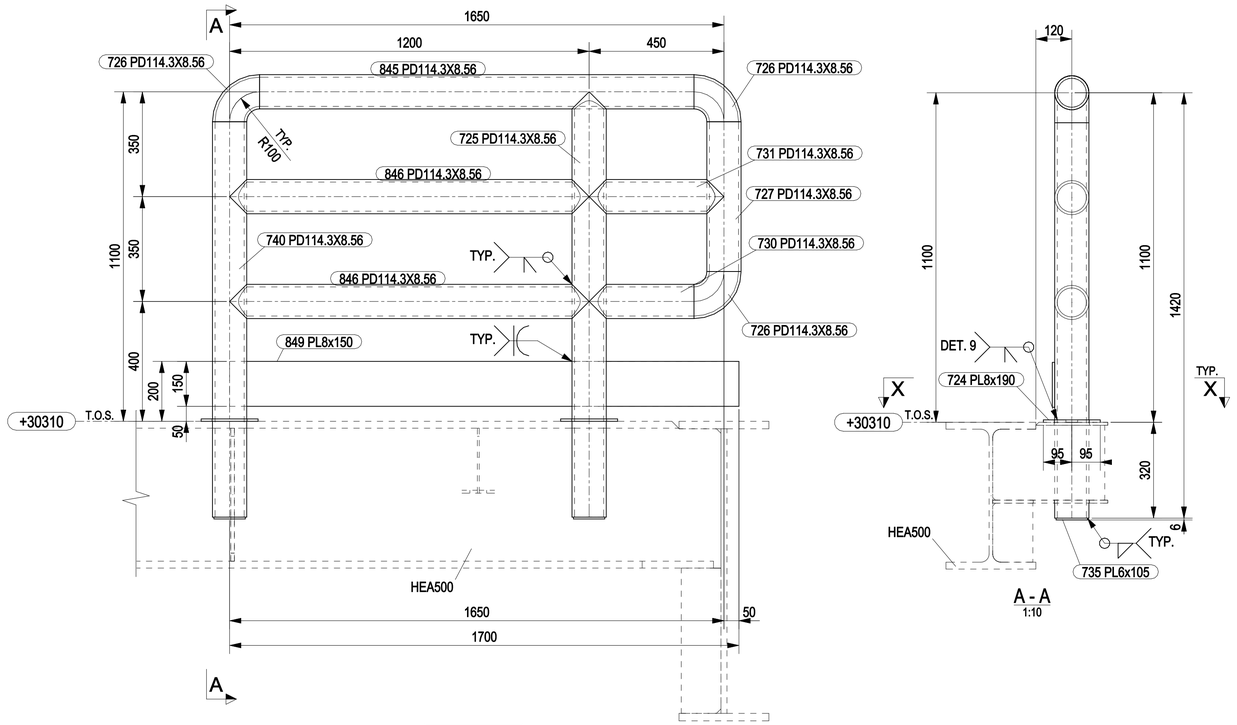



MARK	POS.	Q.TY	DENOMINATION	LENGTH (mm)	MATERIAL GRADE	STR. CAT.	WEIGHT (Kg)	P. SURF. (m^2)	NOTES
CWUH054	724	2	PL8x190	190	S275JR	5	2.1	0.08	
CWUH054	725	1	PD114.3X8.56	1420	API 5L GR B	5	30.5	0.50	
CWUH054	726	3	PD114.3X8.56	157	API 5L GR B	5	10.3	0.18	
CWUH054	727	1	PD114.3X8.56	500	API 5L GR B	5	11.1	0.18	
CWUH054	730	1	PD114.3X8.56	350	API 5L GR B	5	6.8	0.12	
CWUH054	731	1	PD114.3X8.56	450	API 5L GR B	5	8.1	0.14	
CWUH054	735	2	PL6x105	105	S275JR	5	0.8	0.04	
CWUH054	740	1	PD114.3X8.56	1320	API 5L GR B	5	29.2	0.48	
CWUH054	845	1	PD114.3X8.56	1450	API 5L GR B	5	32.1	0.52	
CWUH054	846	2	PD114.3X8.56	1200	API 5L GR B	5	49.5	0.81	
CWUH054	849	1	PL8x150	1700	S275JR	5	16.0	0.54	
CWUH055	724	2	PL8x190	190	S275JR	5	2.1	0.08	
CWUH055	725	1	PD114.3X8.56	1420	API 5L GR B	5	30.5	0.50	
CWUH055	726	3	PD114.3X8.56	157	API 5L GR B	5	10.3	0.18	
CWUH055	727	1	PD114.3X8.56	500	API 5L GR B	5	11.1	0.18	
CWUH055	730	1	PD114.3X8.56	350	API 5L GR B	5	6.8	0.12	
CWUH055	731	1	PD114.3X8.56	450	API 5L GR B	5	8.1	0.14	
CWUH055	735	2	PL6x105	105	S275JR	5	0.8	0.04	
CWUH055	740	1	PD114.3X8.56	1320	API 5L GR B	5	29.2	0.48	
CWUH055	845	1	PD114.3X8.56	1450	API 5L GR B	5	32.1	0.52	
CWUH055	846	2	PD114.3X8.56	1200	API 5L GR B	5	49.5	0.81	
CWUH055	851	1	PL8x150	1804	S275JR	5	17.0	0.57	
						TOTALE	394.3	7.20	


NOTES

1 – ALL DIMENSIONS AND ELEVATIONS ARE IN MILLIMETERS U.N.O.
2 – ALL ELEVATIONS ARE REFERED TO C.D.
3 – ALL WELDS ON HANDRAILS SHALL BE GROUND SMOOTH BURRS AND SHARP EDGES SHALL BE REMOVED

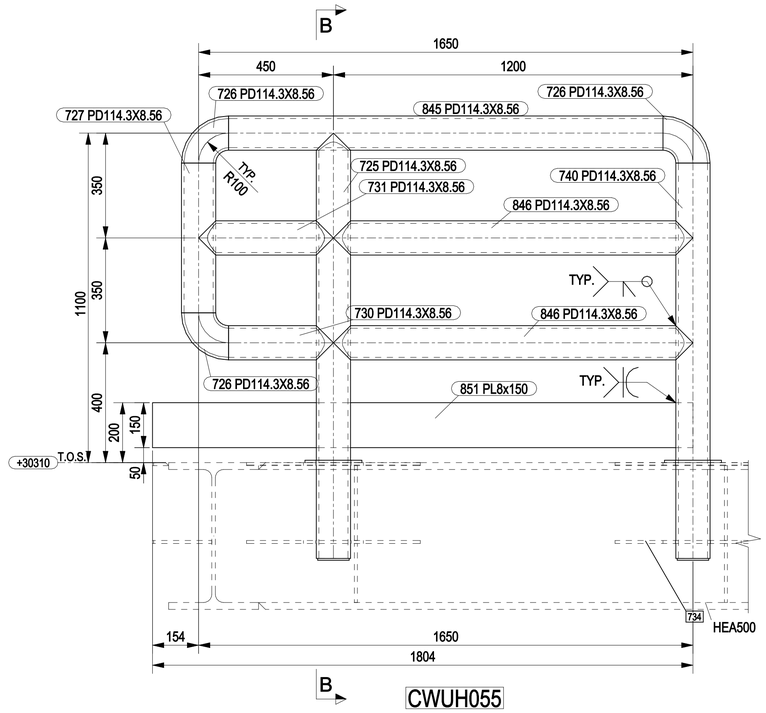

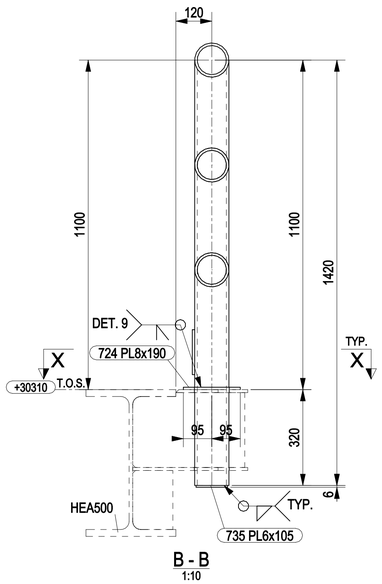


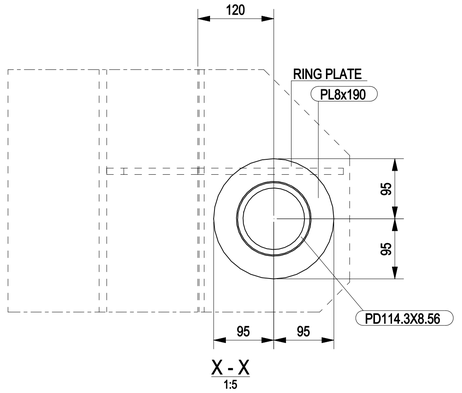

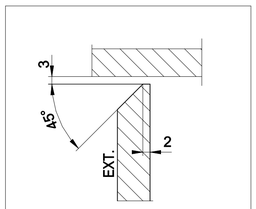

DETAIL 9

KEY PLAN

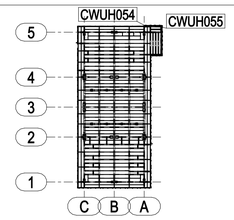

PLAN AT EL.+30310 TOS

HOLDS

REFERENCE DRAWINGS

DWG No.	DESCRIPTION
123A90-DDL-ST-DD-90060	TOP SIDE - FLOORING PLAN AT EL. +30310 T.O.S.
123A90-DDL-ST-DD-90038	BASE LOAD POWER HUB - STANDARD DRAWING - HEAVY DUTY HANDRAILS

REV.	DATE	DRN	CHKD	APPD	DESCRIPTION
0	29/02/2024	CM-TS	MR	DC	ISSUED FOR CONSTRUCTION

CROSSWIND

ROSETTI MARINO

TITLE :
BASE LOAD POWER HUB (BLPH)
TOP SIDES – HEAVY DUTY HANDRAILS PLAN AT EL. +30310 TOS
MARK CWUH054 – CWUH055

CONTRACT NO./TITLE CW-I-WP4-2023-05/HOLLANDSE KUST NOORD WIND PARK			SCALE 1:10
DRAWN CM-TS	CHECKED M.ROSSI	APPROVED D.CASADIO	DATE 29/02/2024
A1	DRAWING NO. 123A90-FDL-ST-DD-90347	SHEET 001	REV. 0