
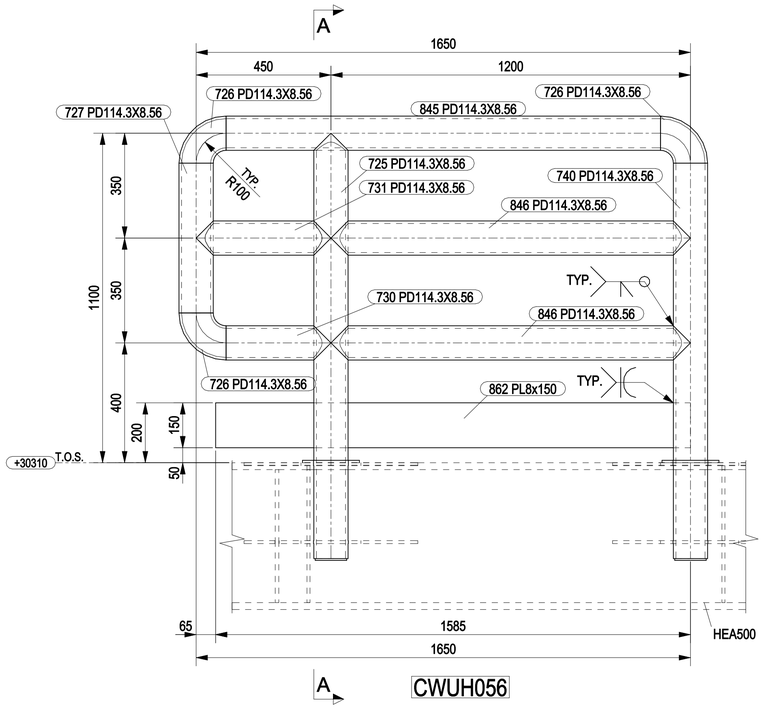


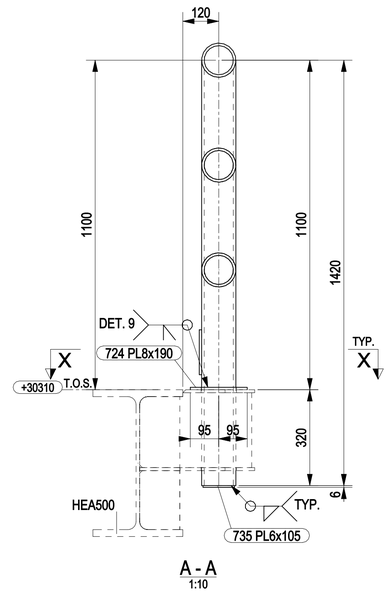


MARK	POS.	Q.TY	DENOMINATION	LENGTH (mm)	MATERIAL GRADE	STR. CAT.	WEIGHT (Kg)	P. SURF. (m^2)	NOTES
CWUH056	724	2	PL8x190	190	S275JR	5	2.1	0.08	
CWUH056	725	1	PD114.3X8.56	1420	API 5L GR B	5	30.5	0.50	
CWUH056	726	3	PD114.3X8.56	157	API 5L GR B	5	10.3	0.18	
CWUH056	727	1	PD114.3X8.56	500	API 5L GR B	5	11.1	0.18	
CWUH056	730	1	PD114.3X8.56	350	API 5L GR B	5	6.8	0.12	
CWUH056	731	1	PD114.3X8.56	450	API 5L GR B	5	8.1	0.14	
CWUH056	735	2	PL6x105	105	S275JR	5	0.8	0.04	
CWUH056	740	1	PD114.3X8.56	1320	API 5L GR B	5	29.2	0.48	
CWUH056	845	1	PD114.3X8.56	1450	API 5L GR B	5	32.1	0.52	
CWUH056	846	2	PD114.3X8.56	1200	API 5L GR B	5	49.5	0.81	
CWUH056	862	1	PL8x150	1585	S275JR	5	14.9	0.50	
CWUH057	724	2	PL8x190	190	S275JR	5	2.1	0.08	
CWUH057	725	1	PD114.3X8.56	1420	API 5L GR B	5	30.5	0.50	
CWUH057	726	3	PD114.3X8.56	157	API 5L GR B	5	10.3	0.18	
CWUH057	727	1	PD114.3X8.56	500	API 5L GR B	5	11.1	0.18	
CWUH057	730	1	PD114.3X8.56	350	API 5L GR B	5	6.8	0.12	
CWUH057	731	1	PD114.3X8.56	450	API 5L GR B	5	8.1	0.14	
CWUH057	735	2	PL6x105	105	S275JR	5	0.8	0.04	
CWUH057	740	1	PD114.3X8.56	1320	API 5L GR B	5	29.2	0.48	
CWUH057	855	1	PD114.3X8.56	1360	API 5L GR B	5	30.1	0.49	
CWUH057	856	2	PD114.3X8.56	1110	API 5L GR B	5	45.5	0.75	
CWUH057	857	1	PL8x150	1495	S275JR	5	14.1	0.47	
						TOTALE	384.3	6.97	

NOTES


1 – ALL DIMENSIONS AND ELEVATIONS ARE IN MILLIMETERS U.N.O.
2 – ALL ELEVATIONS ARE REFERED TO C.D.
3 – ALL WELDS ON HANDRAILS SHALL BE GROUND SMOOTH BURRS AND SHARP EDGES SHALL BE REMOVED


KEY PLAN

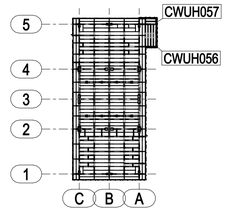



PLAN AT EL.+30310 TOS

HOLDS

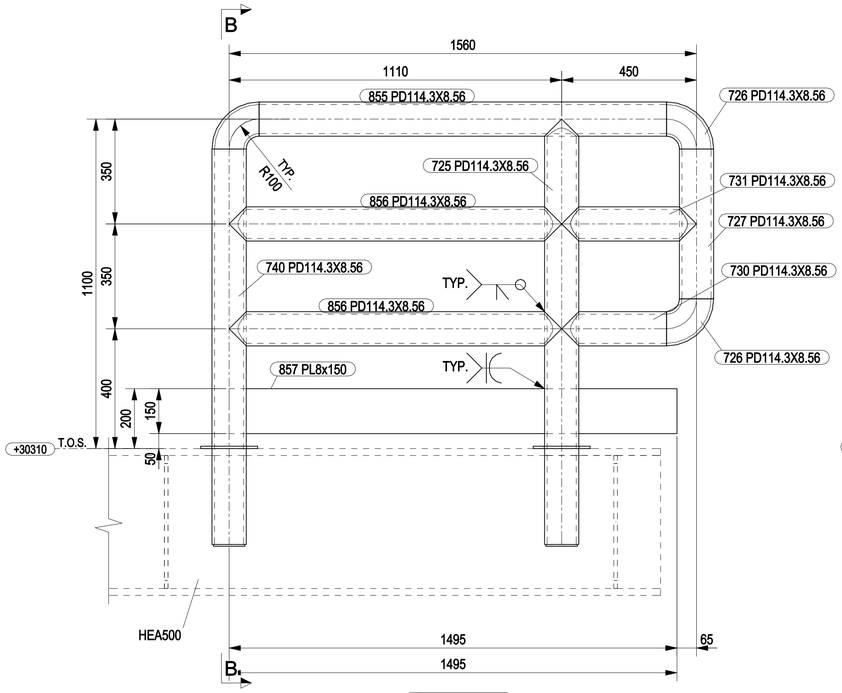

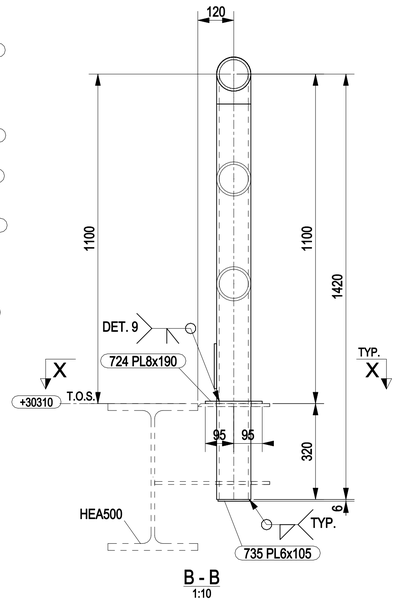

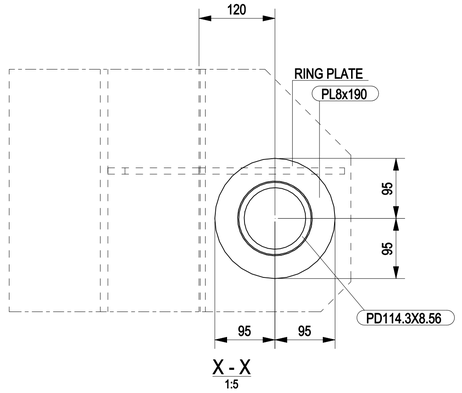

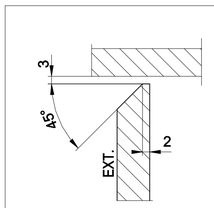

DETAIL 9

REFERENCE DRAWINGS

DWG No.	DESCRIPTION
123A90-DDL-ST-DD-90060	TOP SIDE - FLOORING PLAN AT EL. +30310 T.O.S.
123A90-DDL-ST-DD-90038	BASE LOAD POWER HUB - STANDARD DRAWING - HEAVY DUTY HANDRAILS

REV.	DATE	DRN	CHKD	APPD	DESCRIPTION
0	29/02/2024	CM-TS	MR	DC	ISSUED FOR CONSTRUCTION

CROSSWIND

ROSETTI MARINO

TITLE :
BASE LOAD POWER HUB (BLPH)
TOP SIDES – HEAVY DUTY HANDRAILS PLAN AT EL. +30310 TOS
MARK CWUH056 – CWUH057

CONTRACT NO./TITLE CW-I-WP4-2023-05/HOLLANDSE KUST NOORD WIND PARK			SCALE 1:10
DRAWN CM-TS	CHECKED M.ROSSI	APPROVED D.CASADIO	DATE 29/02/2024
A1	DRAWING NO. 123A90-FDL-ST-DD-90348	SHEET 001	REV. 0