
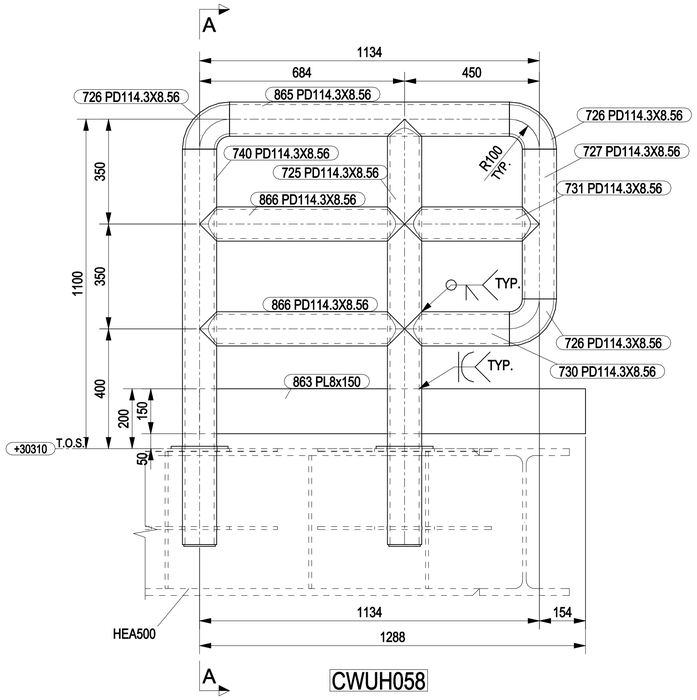


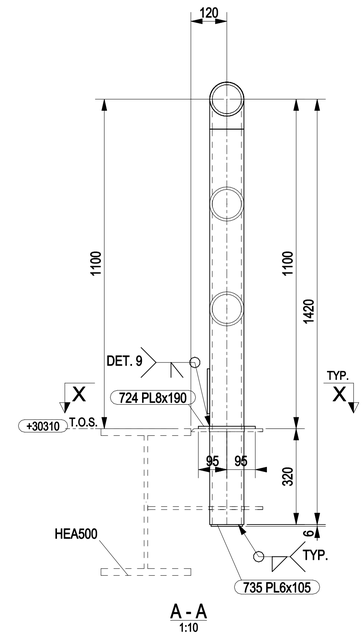


MARK	POS.	Q.TY	DENOMINATION	LENGTH (mm)	MATERIAL GRADE	STR. CAT.	WEIGHT (Kg)	P. SURF. (m^2)	NOTES
CWUH058	724	2	PL8x190	190	S275JR	5	2.1	0.08	
CWUH058	725	1	PD114.3X8.56	1420	API 5L GR B	5	30.5	0.50	
CWUH058	726	3	PD114.3X8.56	157	API 5L GR B	5	10.3	0.18	
CWUH058	727	1	PD114.3X8.56	500	API 5L GR B	5	11.1	0.18	
CWUH058	730	1	PD114.3X8.56	350	API 5L GR B	5	6.8	0.12	
CWUH058	731	1	PD114.3X8.56	450	API 5L GR B	5	8.1	0.14	
CWUH058	735	2	PL6x105	105	S275JR	5	0.8	0.04	
CWUH058	740	1	PD114.3X8.56	1320	API 5L GR B	5	29.2	0.48	
CWUH058	863	1	PL8x150	1288	S275JR	5	12.1	0.41	
CWUH058	865	1	PD114.3X8.56	934	API 5L GR B	5	20.7	0.34	
CWUH058	866	2	PD114.3X8.56	684	API 5L GR B	5	26.7	0.44	
CWUH059	724	2	PL8x190	190	S275JR	5	2.1	0.08	
CWUH059	725	1	PD114.3X8.56	1420	API 5L GR B	5	30.5	0.50	
CWUH059	726	3	PD114.3X8.56	157	API 5L GR B	5	10.3	0.18	
CWUH059	727	1	PD114.3X8.56	500	API 5L GR B	5	11.1	0.18	
CWUH059	730	1	PD114.3X8.56	350	API 5L GR B	5	6.8	0.12	
CWUH059	731	1	PD114.3X8.56	450	API 5L GR B	5	8.1	0.14	
CWUH059	735	2	PL6x105	105	S275JR	5	0.8	0.04	
CWUH059	740	1	PD114.3X8.56	1320	API 5L GR B	5	29.2	0.48	
CWUH059	867	1	PL8x150	1457	S275JR	5	13.7	0.46	
CWUH059	868	1	PD114.3X8.56	1234	API 5L GR B	5	27.3	0.45	
CWUH059	869	2	PD114.3X8.56	984	API 5L GR B	5	41.8	0.68	
						TOTALE	340.4	6.20	

NOTES


1 – ALL DIMENSIONS AND ELEVATIONS ARE IN MILLIMETERS U.N.O.
2 – ALL ELEVATIONS ARE REFERED TO C.D.
3 – ALL WELDS ON HANDRAILS SHALL BE GROUND SMOOTH BURRS AND SHARP EDGES SHALL BE REMOVED


KEY PLAN

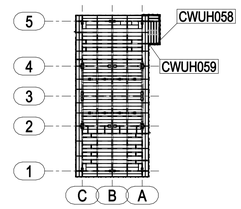


PLAN AT EL.+30310 TOS

HOLDS

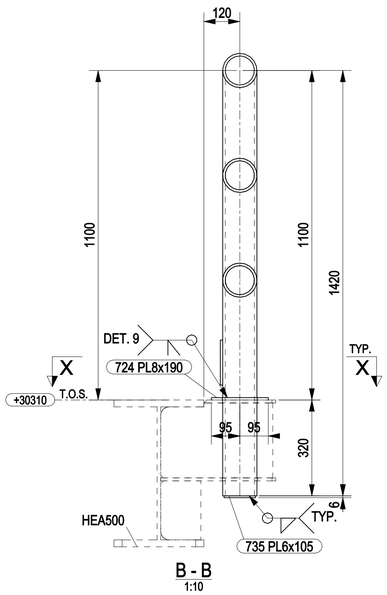

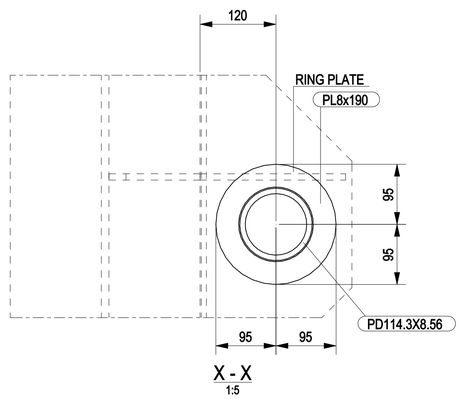

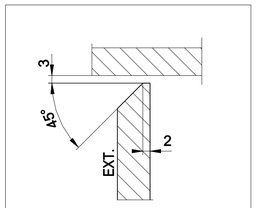

DETAIL 9

REFERENCE DRAWINGS

DWG No.	DESCRIPTION
123A90-DDL-ST-DD-90060	TOP SIDE - FLOORING PLAN AT EL. +30310 T.O.S.
123A90-DDL-ST-DD-90038	BASE LOAD POWER HUB - STANDARD DRAWING - HEAVY DUTY HANDRAILS

REV.	DATE	DRN	CHKD	APPD	DESCRIPTION
0	29/02/2024	CM-TS	MR	DC	ISSUED FOR CONSTRUCTION

CROSSWIND

ROSETTI MARINO

TITLE :
BASE LOAD POWER HUB (BLPH)
TOP SIDES – HEAVY DUTY HANDRAILS PLAN AT EL. +30310 TOS
MARK CWUH058 – CWUH059

CONTRACT NO./TITLE CW-I-WP4-2023-05/HOLLANDSE KUST NOORD WIND PARK			SCALE 1:10
DRAWN CM-TS	CHECKED M.ROSSI	APPROVED D.CASADIO	DATE 29/02/2024
A1	DRAWING NO. 123A90-FDL-ST-DD-90349	SHEET 001	REV. 0