


MARK	POS.	Q.TY	DENOMINATION	LENGTH (mm)	MATERIAL GRADE	STR. CAT.	WEIGHT (Kg)	P. SURF. (m^2)	NOTES
CWUH061	724	2	PL8x190	190	S275JR	5	2.1	0.08	
CWUH061	726	2	PD114.3X8.56	157	API 5L GR B	5	6.9	0.12	
CWUH061	735	2	PL6x105	105	S275JR	5	0.8	0.04	
CWUH061	740	2	PD114.3X8.56	1320	API 5L GR B	5	58.4	0.95	
CWUH061	859	1	PD114.3X8.56	732	API 5L GR B	5	16.2	0.27	
CWUH061	860	2	PD114.3X8.56	932	API 5L GR B	5	37.7	0.62	
CWUH061	861	1	PL8x150	933	S275JR	5	8.8	0.30	
CWUH062	724	2	PL8x190	190	S275JR	5	2.1	0.08	
CWUH062	726	2	PD114.3X8.56	157	API 5L GR B	5	6.9	0.12	
CWUH062	735	2	PL6x105	105	S275JR	5	0.8	0.04	
CWUH062	740	2	PD114.3X8.56	1320	API 5L GR B	5	58.4	0.95	
CWUH062	859	1	PD114.3X8.56	732	API 5L GR B	5	16.2	0.27	
CWUH062	860	2	PD114.3X8.56	932	API 5L GR B	5	37.7	0.62	
CWUH062	861	1	PL8x150	933	S275JR	5	8.8	0.30	
CWUH063	724	2	PL8x190	190	S275JR	5	2.1	0.08	
CWUH063	726	2	PD114.3X8.56	157	API 5L GR B	5	6.9	0.12	
CWUH063	735	2	PL6x105	105	S275JR	5	0.8	0.04	
CWUH063	740	2	PD114.3X8.56	1320	API 5L GR B	5	58.4	0.95	
CWUH063	859	1	PD114.3X8.56	732	API 5L GR B	5	16.2	0.27	
CWUH063	860	2	PD114.3X8.56	932	API 5L GR B	5	37.7	0.62	
CWUH063	861	1	PL8x150	933	S275JR	5	8.8	0.30	
CWUH064	724	2	PL8x190	190	S275JR	5	2.1	0.08	
CWUH064	726	2	PD114.3X8.56	157	API 5L GR B	5	6.9	0.12	
CWUH064	735	2	PL6x105	105	S275JR	5	0.8	0.04	
CWUH064	740	2	PD114.3X8.56	1320	API 5L GR B	5	58.4	0.95	
CWUH064	859	1	PD114.3X8.56	732	API 5L GR B	5	16.2	0.27	
CWUH064	860	2	PD114.3X8.56	932	API 5L GR B	5	37.7	0.62	
CWUH064	861	1	PL8x150	933	S275JR	5	8.8	0.30	
						TOTALE	523.6	9.50	

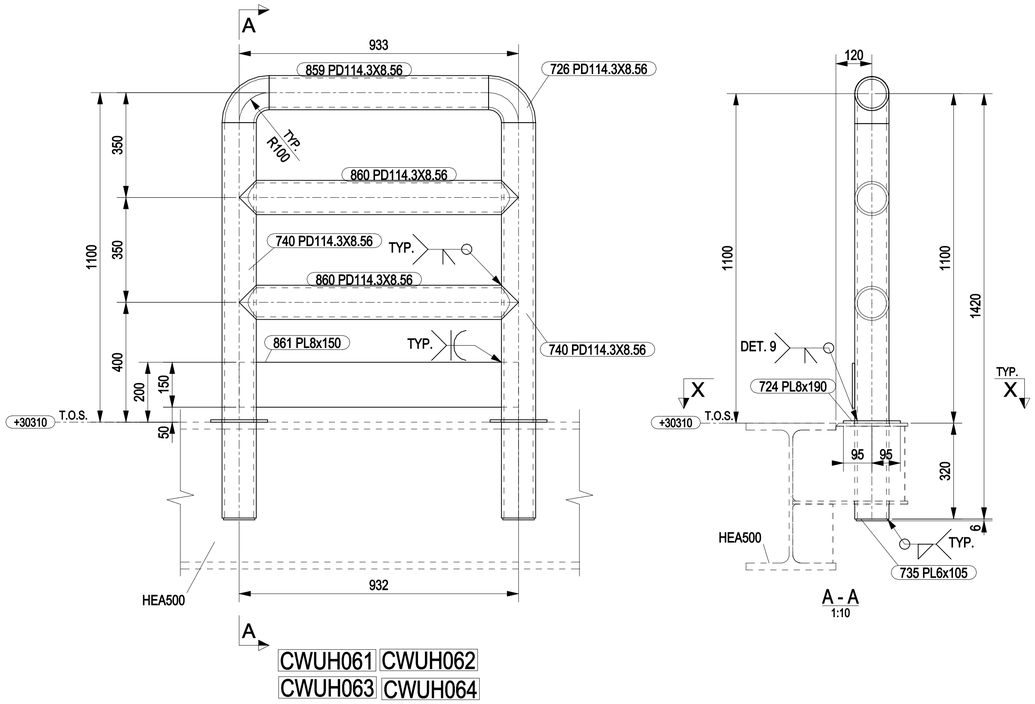

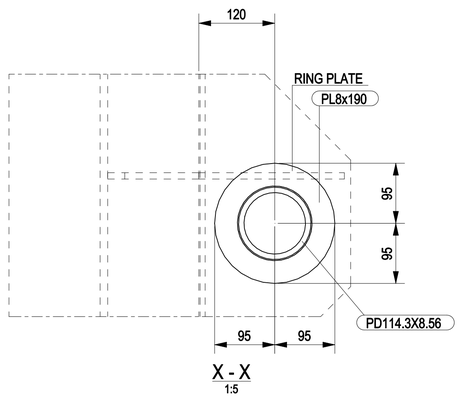

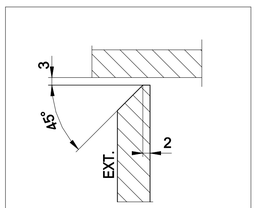


DETAIL 9

NOTES

1 – ALL DIMENSIONS AND ELEVATIONS ARE IN MILLIMETERS U.N.O.
2 – ALL ELEVATIONS ARE REFERED TO C.D.
3 – ALL WELDS ON HANDRAILS SHALL BE GROUND SMOOTH BURRS AND SHARP EDGES SHALL BE REMOVED

KEY PLAN

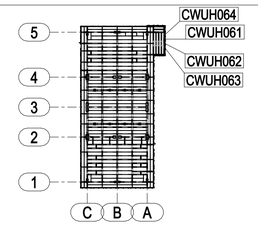

PLAN AT EL.+30310 TOS

HOLDS

REFERENCE DRAWINGS

DWG No.	DESCRIPTION
123A90-DDL-ST-DD-90060	TOP SIDE - FLOORING PLAN AT EL. +30310 T.O.S.
123A90-DDL-ST-DD-90038	BASE LOAD POWER HUB - STANDARD DRAWING - HEAVY DUTY HANDRAILS

REV.	DATE	DRN	CHKD	APPD	DESCRIPTION
0	29/02/2024	CM-TS	MR	DC	ISSUED FOR CONSTRUCTION

CROSSWIND

ROSETTI MARINO

TITLE :
BASE LOAD POWER HUB (BLPH)
TOP SIDES – HEAVY DUTY HANDRAILS PLAN AT EL. +30310 TOS
MARK CWUH061 TO CWUH064

CONTRACT NO./TITLE CW-I-WP4-2023-05/HOLLANDSE KUST NOORD WIND PARK			SCALE 1:10
DRAWN CM-TS	CHECKED M.ROSSI	APPROVED D.CASADIO	DATE 29/02/2024

A1	DRAWING NO. 123A90-FDL-ST-DD-90351	SHEET 001	REV. 0