

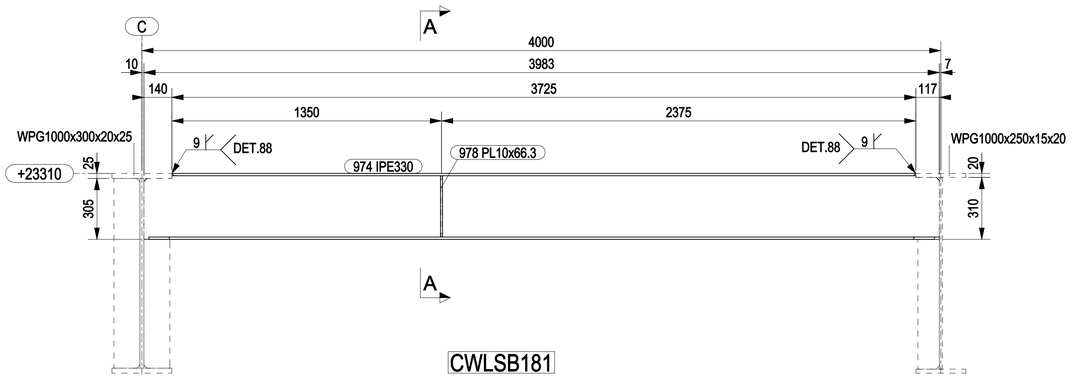



CWLSB181

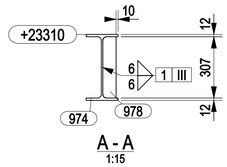


A - A
1:15

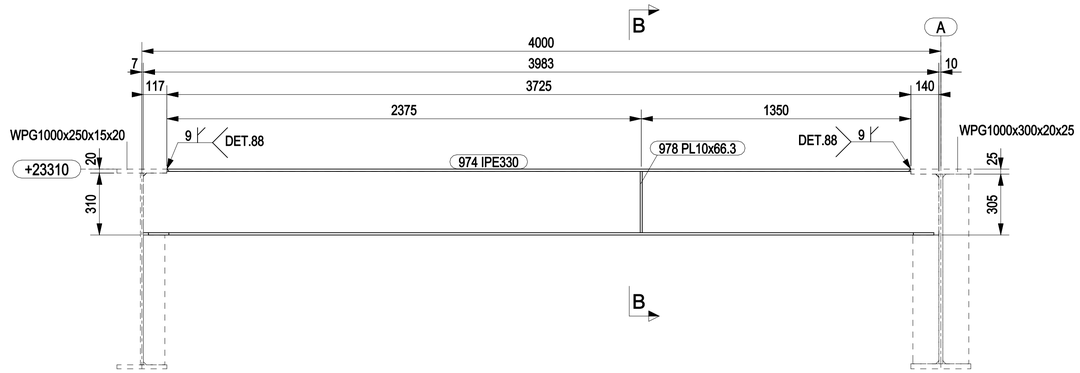


CWLSB182

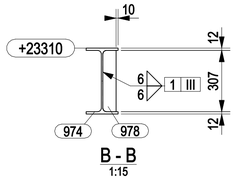


B - B
1:15

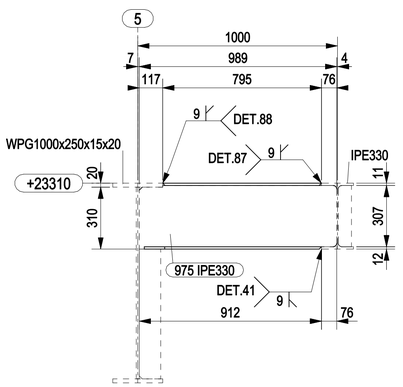


CWLSB183 CWLSB184

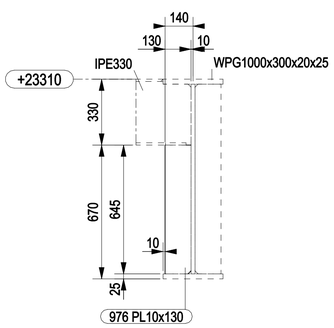


CWLSB185 CWLSB186

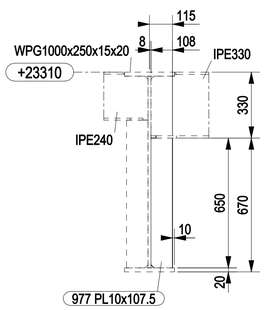


CWLSB187 CWLSB188

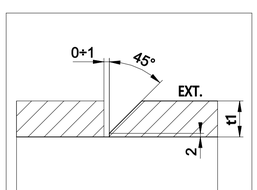

DETAIL 41

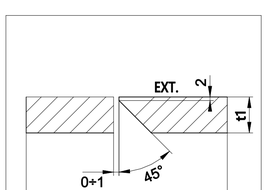

DETAIL 87

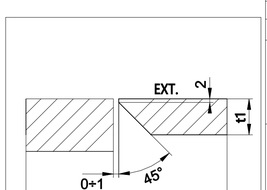


DETAIL 88

MARK	POS.	Q.TY	DENOMINATION	LENGTH (mm)	MATERIAL GRADE	STR. CAT.	WEIGHT (Kg)	P. SURF. (m^2)	NOTES
CWLSB181	974	1	IPE330	3983	S355J2	3	190.0	4.99	
CWLSB181	978	1	PL10x66.3	307	S355MLO	3	1.6	0.05	
CWLSB182	974	1	IPE330	3983	S355J2	3	190.0	4.99	
CWLSB182	978	1	PL10x66.3	307	S355MLO	3	1.6	0.05	
CWLSB183	975	1	IPE330	989	S355J2	3	43.4	1.24	
CWLSB184	975	1	IPE330	989	S355J2	3	43.4	1.24	
CWLSB185	976	1	PL10x130	645	S355MLO	3	6.6	0.18	
CWLSB186	976	1	PL10x130	645	S355MLO	3	6.6	0.18	
CWLSB187	977	1	PL10x107.5	650	S355MLO	3	5.5	0.15	
CWLSB188	977	1	PL10x107.5	650	S355MLO	3	5.5	0.15	
						TOTALE	494.1	13.24	

NOTES

1 – ALL DIMENSIONS AND ELEVATIONS ARE IN MILLIMETERS U.N.O.
2 – ALL ELEVATIONS ARE REFERED TO C.D.

KEY PLAN

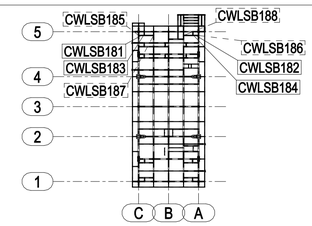

PLAN AT EL.+23310 TOS

HOLDS

REFERENCE DRAWINGS

DWG No.	DESCRIPTION
123A90-DDL-ST-DD-90057	TOPSIDE-SECONDARY STEEL PLAN AT EL.+23310 TOS

REV.	DATE	DRN	CHKD	APPD	DESCRIPTION
0	29/02/2024	CM-TS	MR	DC	ISSUED FOR CONSTRUCTION

CROSSWIND

ROSETTI MARINO

TITLE :
BASE LOAD POWER HUB (BLPH)
TOP SIDES – SECONDARY PLAN AT EL. +23310 TOS
MARK CWLSB181 TO CWLSB188

CONTRACT NO./TITLE CW-I-WP4-2023-05/HOLLANDSE KUST NOORD WIND PARK			SCALE 1:15
DRAWN CM-TS	CHECKED M.ROSSI	APPROVED D.CASADIO	DATE 29/02/2024
A1	DRAWING NO. 123A90-FDL-ST-DD-90364	SHEET 001	REV. 0