

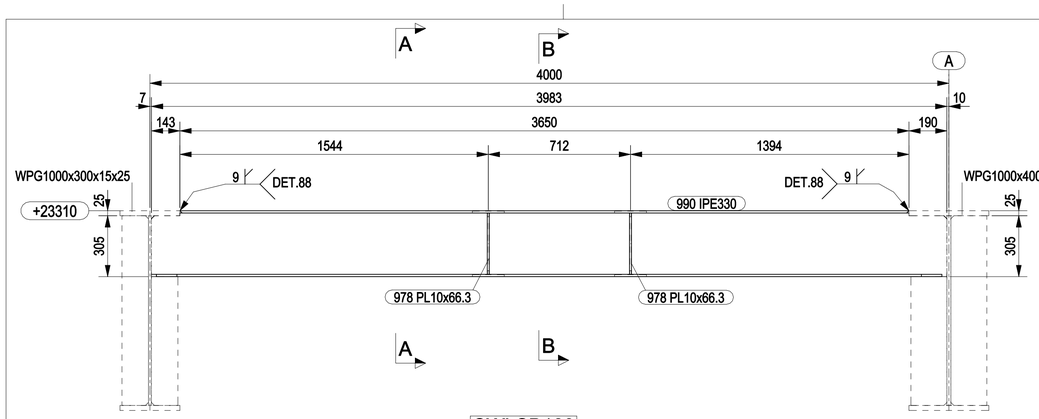


CWLSB189

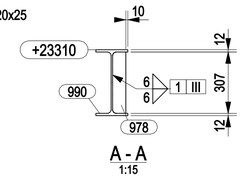


A - A
1:15

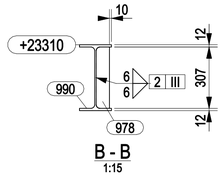


B - B
1:15


MARK	POS.	Q.TY	DENOMINATION	LENGTH (mm)	MATERIAL GRADE	STR. CAT.	WEIGHT (Kg)	P. SURF. (m^2)	NOTES
CWLSB189	978	2	PL10x66.3	307	S355MLO	3	3.2	0.10	
CWLSB189	990	1	IPE330	3983	S355J2	3	188.7	4.99	
CWLSB190	978	2	PL10x66.3	307	S355MLO	3	3.2	0.10	
CWLSB190	990	1	IPE330	3983	S355J2	3	188.7	4.99	
CWLSB191	979	1	PL10x107.5	650	S355MLO	3	5.5	0.15	
CWLSB192	980	1	HEA340	3985	S355J2	3	408.0	7.15	
CWLSB192	984	1	PL10x135.3	297	S355MLO	3	3.1	0.09	
CWLSB193	981	1	PL10x107.5	650	S355MLO	3	5.5	0.15	
CWLSB194	981	1	PL10x107.5	650	S355MLO	3	5.5	0.15	
CWLSB195	982	1	HEA340	3985	S355J2	3	403.3	7.15	
CWLSB195	984	1	PL10x135.3	297	S355MLO	3	3.1	0.09	
						TOTALE	1217.6	25.12	

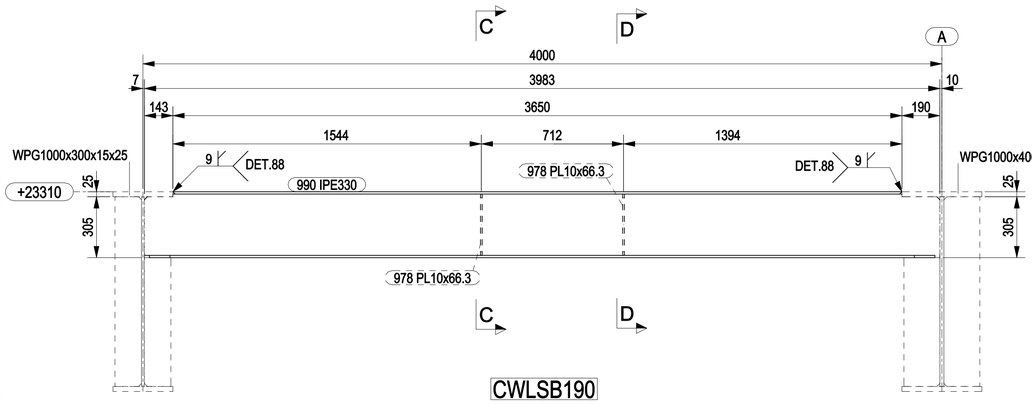


CWLSB190

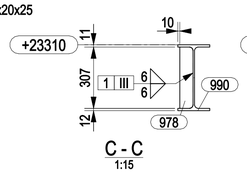

C - C
1:15

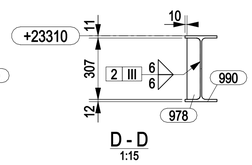


D - D
1:15

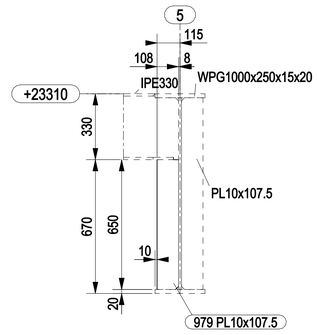


CWLSB191


CWLSB192

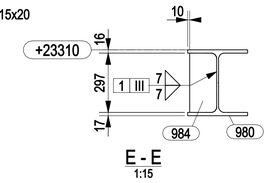


E - E
1:15

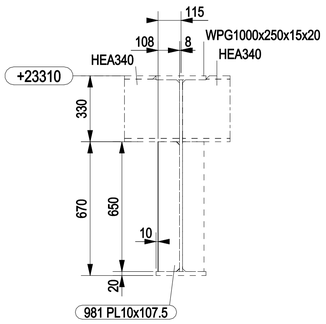


CWLSB193 CWLSB194

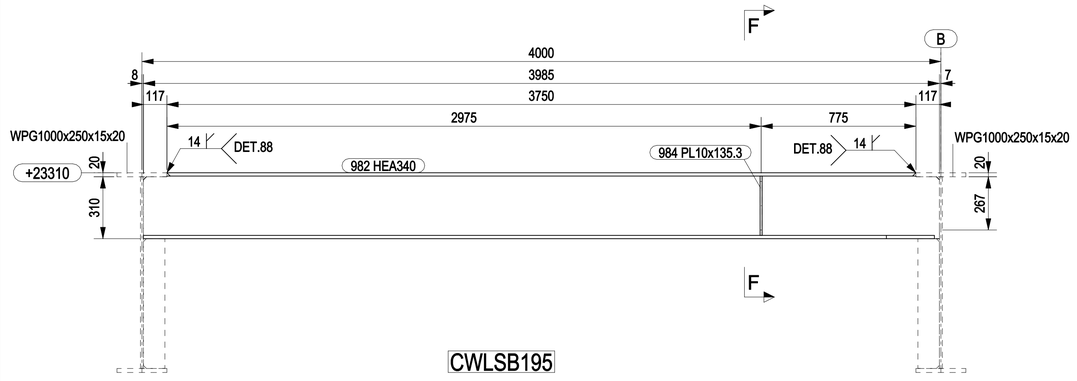

CWLSB195

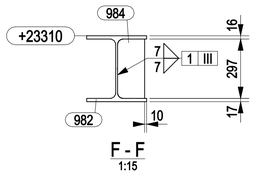

F - F
1:15

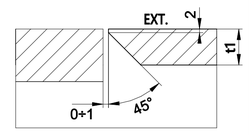


DETAIL 88

NOTES

1 – ALL DIMENSIONS AND ELEVATIONS ARE IN MILLIMETERS U.N.O.
2 – ALL ELEVATIONS ARE REFERED TO C.D.

KEY PLAN

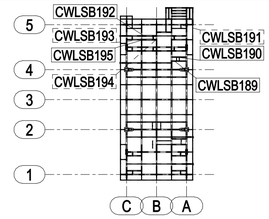

PLAN AT EL.+23310 TOS

HOLDS

REFERENCE DRAWINGS

DWG No.	DESCRIPTION
123A90-DDL-ST-DD-90057	TOPSIDE-SECONDARY STEEL PLAN AT EL.+23310 TOS

REV.	DATE	DRN	CHKD	APPD	DESCRIPTION
0	29/02/2024	CM-TS	MR	DC	ISSUED FOR CONSTRUCTION

CROSSWIND

ROSETTI MARINO

TITLE :
BASE LOAD POWER HUB (BLPH)
TOP SIDES – SECONDARY PLAN AT EL. +23310 TOS
MARK CWLSB189 TO CWLSB195

CONTRACT NO./TITLE CW-I-WP4-2023-05/HOLLANDSE KUST NOORD WIND PARK				SCALE 1:15
DRAWN CM-TS	CHECKED M.ROSSI	APPROVED D.CASADIO		DATE 29/02/2024
A1	DRAWING NO. 123A90-FDL-ST-DD-90365		SHEET 001	REV. 0