


MARK	POS.	Q.TY	DENOMINATION	LENGTH (mm)	MATERIAL GRADE	STR. CAT.	WEIGHT (Kg)	P. SURF. (m^2)	NOTES
CWLSB196	983	1	HEA340	990	S355J2	3	79.9	1.78	
CWLSB197	985	1	HEA340	988	S355J2	3	80.6	1.77	
CWLSB198	986	1	PL10x132.5	645	S355MLO	3	6.7	0.19	
CWLSB199	986	1	PL10x132.5	645	S355MLO	3	6.7	0.19	
CWLSB200	987	1	PL10x132.5	950	S355MLO	3	9.9	0.27	
CWLSB201	987	1	PL10x132.5	950	S355MLO	3	9.9	0.27	
CWLSB202	988	1	HEA340	3985	S355J2	3	405.7	7.15	
CWLSB203	989	1	PL10x180	950	S355MLO	3	13.4	0.36	
CWLSB204	989	1	PL10x180	950	S355MLO	3	13.4	0.36	
CWLSB205	991	1	PL10x180	645	S355MLO	3	9.1	0.25	
CWLSB206	991	1	PL10x180	645	S355MLO	3	9.1	0.25	
CWLSB207	992	1	PL10x132.5	645	S355MLO	3	6.7	0.19	
CWLSB208	992	1	PL10x132.5	645	S355MLO	3	6.7	0.19	
CWLSB209	993	1	PL10x132.5	950	S355MLO	3	9.9	0.27	
CWLSB210	993	1	PL10x132.5	950	S355MLO	3	9.9	0.27	
						TOTALE	677.5	13.76	

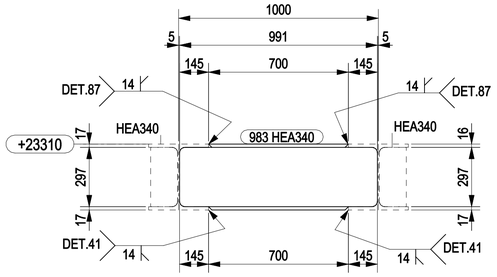


CWLSB196

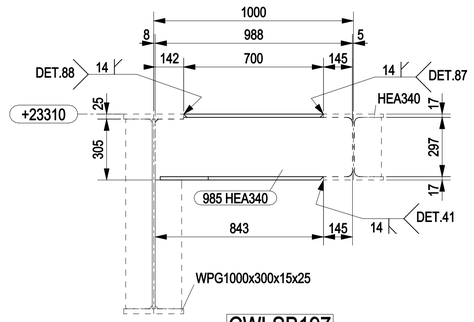


CWLSB197

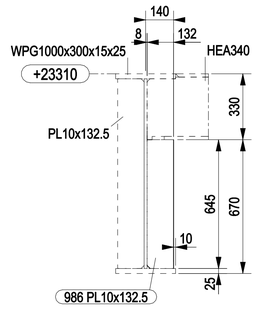


CWLSB198 CWLSB199

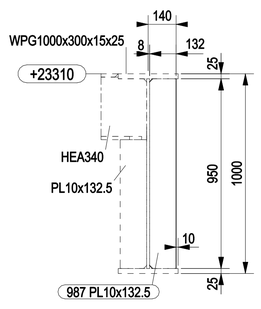


CWLSB200 CWLSB201

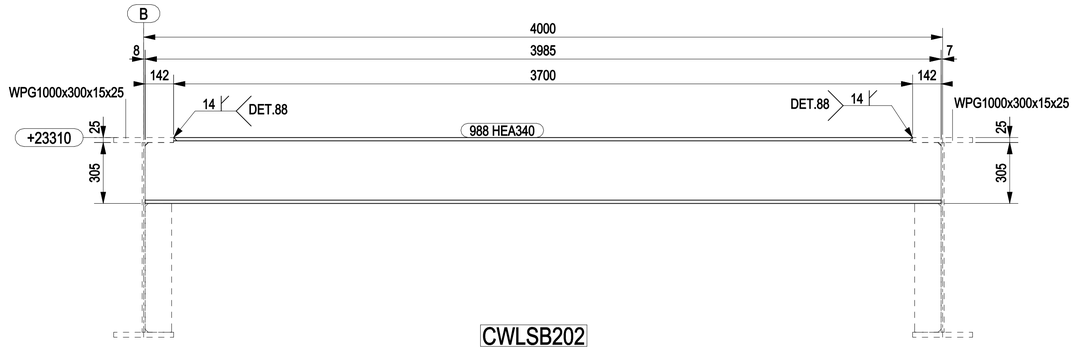


CWLSB202

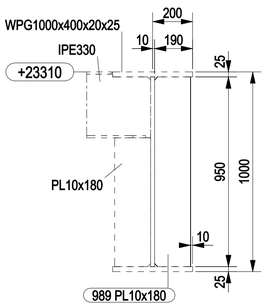


CWLSB203 CWLSB204

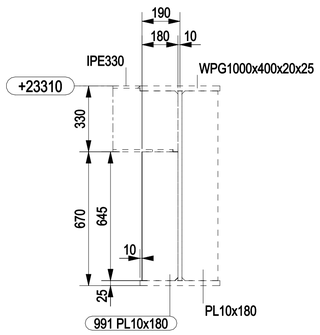

CWLSB205 CWLSB206

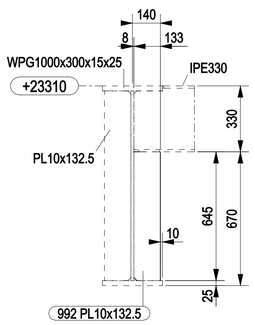

CWLSB207 CWLSB208

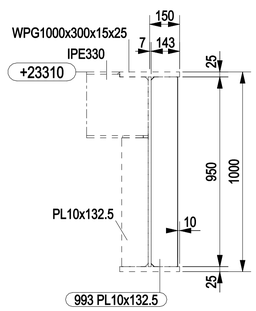


CWLSB209 CWLSB210

NOTES

1 – ALL DIMENSIONS AND ELEVATIONS ARE IN MILLIMETERS U.N.O.
2 – ALL ELEVATIONS ARE REFERED TO C.D.

KEY PLAN

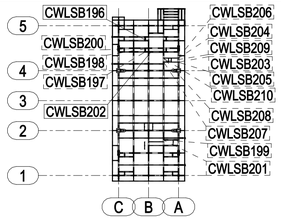


PLAN AT EL.+23310 TOS

HOLDS


REFERENCE DRAWINGS

DWG No.	DESCRIPTION
123A90-DDL-ST-DD-90057	TOPSIDE-SECONDARY STEEL PLAN AT EL.+23310 TOS


REV.	DATE	DRN	CHKD	APPD	DESCRIPTION
0	29/02/2024	CM-TS	MR	DC	ISSUED FOR CONSTRUCTION

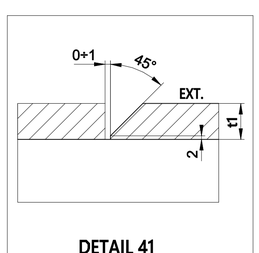

DETAIL 41

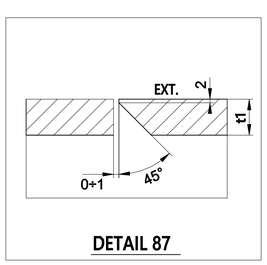

DETAIL 87

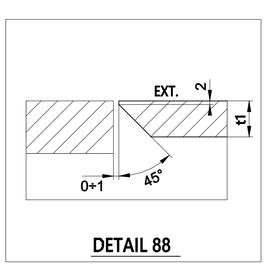

DETAIL 88

CROSSWIND

ROSETTI MARINO

TITLE :
BASE LOAD POWER HUB (BLPH)
TOP SIDES – SECONDARY PLAN AT EL. +23310 TOS
MARK CWLSB196 TO CWLSB210

CONTRACT NO./TITLE CW-I-WP4-2023-05/HOLLANDSE KUST NOORD WIND PARK			SCALE 1:15
DRAWN CM-TS	CHECKED M.ROSSI	APPROVED D.CASADIO	DATE 29/02/2024

A1	DRAWING NO. 123A90-FDL-ST-DD-90366	SHEET 001	REV. 0