


MARK	POS.	Q.TY	DENOMINATION	LENGTH (mm)	MATERIAL GRADE	STR. CAT.	WEIGHT (Kg)	P. SURF. (m^2)	NOTES
CWLSB211	994	1	IPE330	1062	S355J2	3	47.5	1.33	
CWLSB212	994	1	IPE330	1062	S355J2	3	47.5	1.33	
CWLSB213	995	1	HEA340	3982	S355J2	3	401.4	7.15	
CWLSB214	995	1	HEA340	3982	S355J2	3	401.4	7.15	
CWLSB215	996	1	HEA340	3985	S355J2	3	396.8	7.15	
CWLSB216	997	1	PL10x182.5	645	S355MLO	3	9.2	0.25	
CWLSB217	997	1	PL10x182.5	645	S355MLO	3	9.2	0.25	
CWLSB218	998	1	PL10x182.5	645	S355MLO	3	9.2	0.25	
CWLSB219	999	1	PL10x180	645	S355MLO	3	9.1	0.25	
CWLSB220	1000	1	PL10x180	950	S355MLO	3	13.4	0.36	
CWLSB221	1000	1	PL10x180	950	S355MLO	3	13.4	0.36	
CWLSB222	1000	1	PL10x180	950	S355MLO	3	13.4	0.36	
						TOTALE	1371.5	26.21	

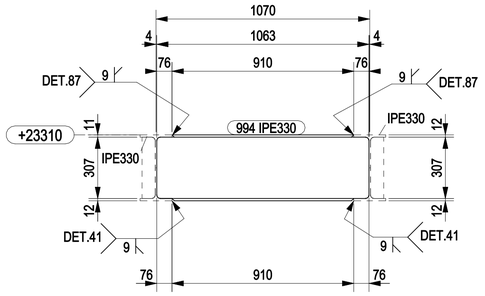


CWLSB211 CWLSB212

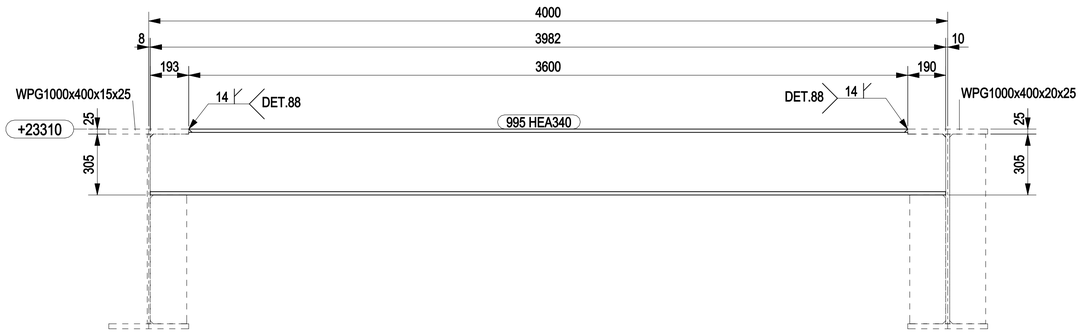


CWLSB213 CWLSB214

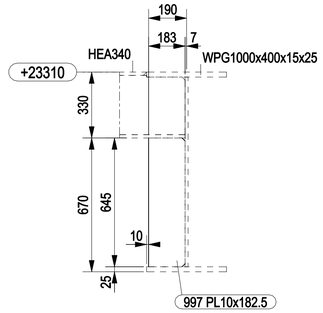


CWLSB216 CWLSB217

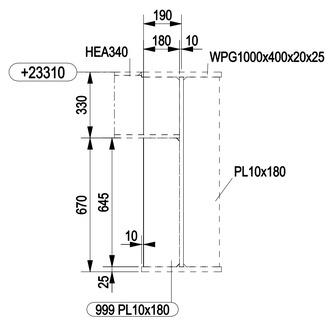


CWLSB219

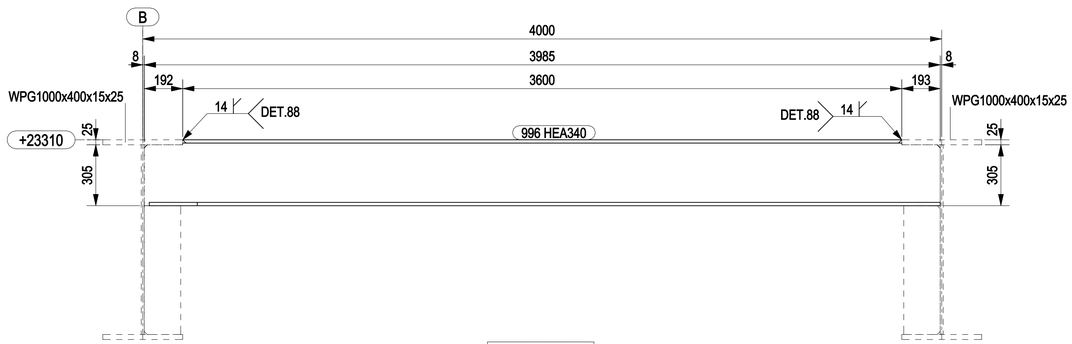


CWLSB215

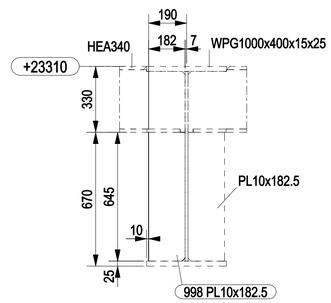


CWLSB218

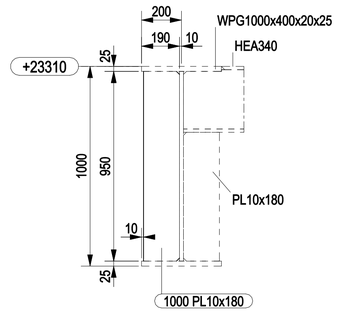


CWLSB220 CWLSB221
CWLSB222

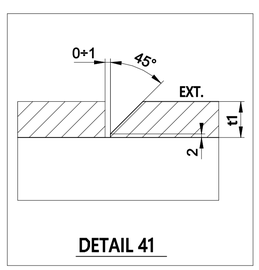

DETAIL 41

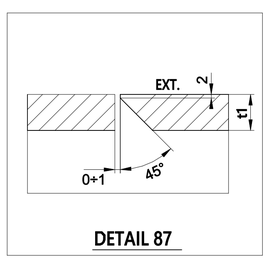

DETAIL 87

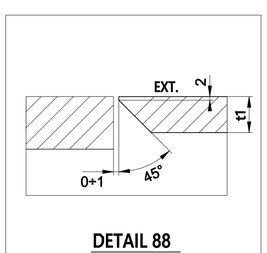


DETAIL 88

NOTES

1 – ALL DIMENSIONS AND ELEVATIONS ARE IN MILLIMETERS U.N.O.
2 – ALL ELEVATIONS ARE REFERED TO C.D.

KEY PLAN

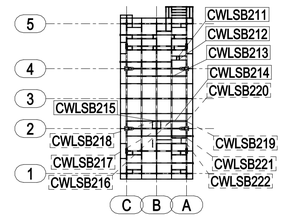

PLAN AT EL.+23310 TOS

HOLDS

REFERENCE DRAWINGS

DWG No.	DESCRIPTION
123A90-DDL-ST-DD-90057	TOPSIDE-SECONDARY STEEL PLAN AT EL.+23310 TOS

REV.	DATE	DRN	CHKD	APPD	DESCRIPTION
0	29/02/2024	CM-TS	MR	DC	ISSUED FOR CONSTRUCTION

CROSSWIND

ROSETTI MARINO

TITLE :
BASE LOAD POWER HUB (BLPH)
TOP SIDES – SECONDARY PLAN AT EL. +23310 TOS
MARK CWLSB211 TO CWLSB222

CONTRACT NO./TITLE CW-I-WP4-2023-05/HOLLANDSE KUST NOORD WIND PARK			SCALE 1:15
DRAWN CM-TS	CHECKED M.ROSSI	APPROVED D.CASADIO	DATE 29/02/2024

A1	DRAWING NO. 123A90-FDL-ST-DD-90367	SHEET 001	REV. 0