


MARK	POS.	Q.TY	DENOMINATION	LENGTH (mm)	MATERIAL GRADE	STR. CAT.	WEIGHT (Kg)	P. SURF. (m^2)	NOTES
CWLSB223	1023	1	HEA340	3982	S355J2	3	393.9	7.15	
CWLSB224	1024	1	PL10x180	645	S355MLO	3	9.1	0.25	
CWLSB225	1024	1	PL10x180	645	S355MLO	3	9.1	0.25	
CWLSB226	1025	1	HEA340	3982	S355J2	3	398.7	7.15	
CWLSB227	1026	1	PL10x132.5	645	S355MLO	3	6.7	0.19	
CWLSB228	1026	1	PL10x132.5	645	S355MLO	3	6.7	0.19	
CWLSB229	1026	1	PL10x132.5	645	S355MLO	3	6.7	0.19	
CWLSB230	1026	1	PL10x132.5	645	S355MLO	3	6.7	0.19	
CWLSB231	1026	1	PL10x132.5	645	S355MLO	3	6.7	0.19	
CWLSB232	1027	1	IPE330	3985	S355J2	3	190.4	5.00	
CWLSB233	1028	1	IPE330	3985	S355J2	3	189.6	5.00	
						TOTALE	1224.3	25.72	

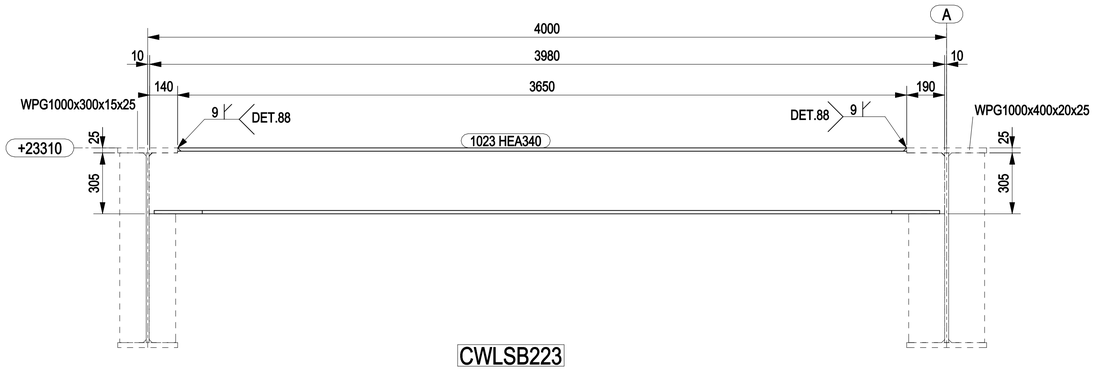


CWLSB223

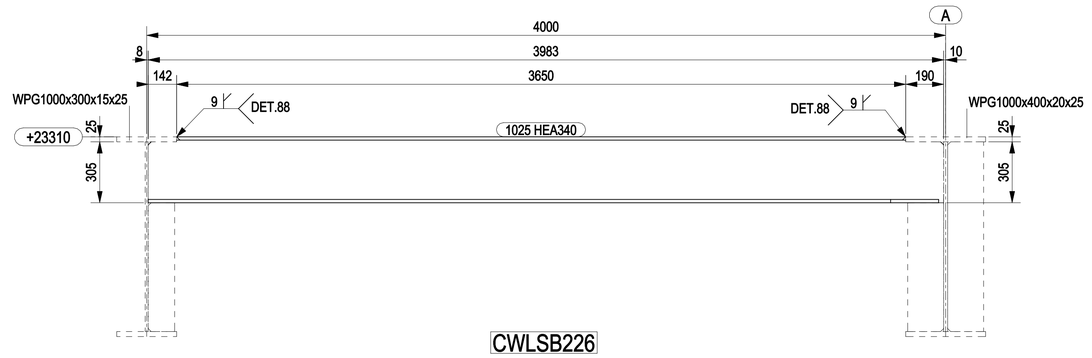


CWLSB226

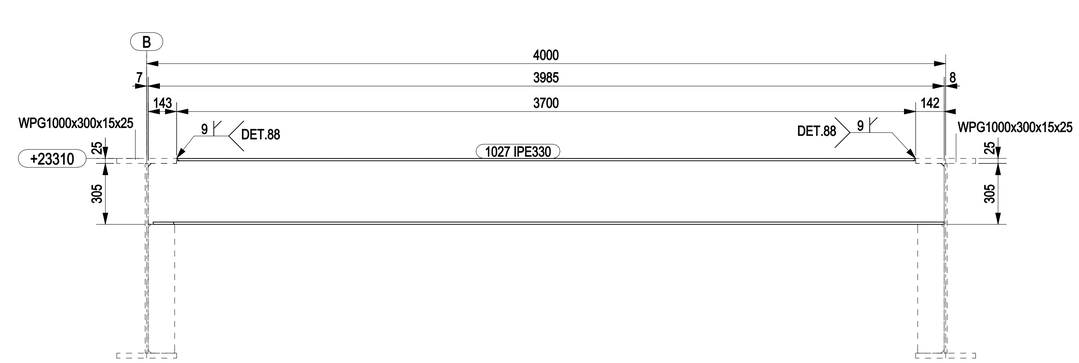


CWLSB232

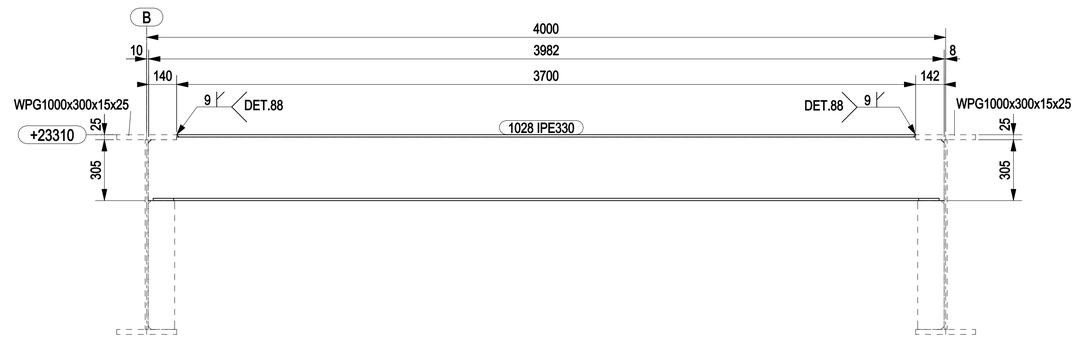


CWLSB233

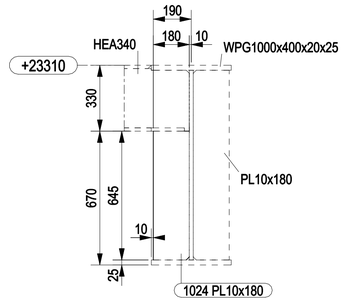

CWLSB224 CWLSB225

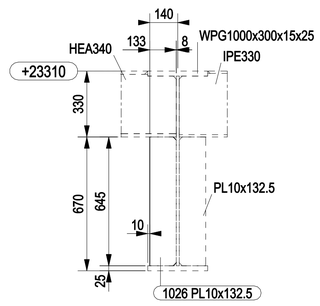

CWLSB227 CWLSB228 CWLSB229
CWLSB230 CWLSB231

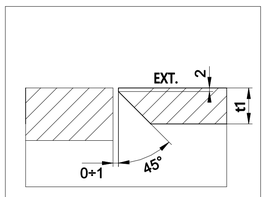


DETAIL 88

NOTES

1 – ALL DIMENSIONS AND ELEVATIONS ARE IN MILLIMETERS U.N.O.
2 – ALL ELEVATIONS ARE REFERED TO C.D.

KEY PLAN

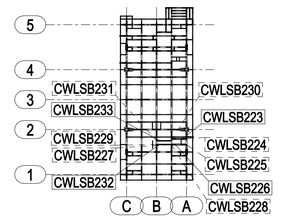

PLAN AT EL.+23310 TOS

HOLDS

REFERENCE DRAWINGS

DWG No.	DESCRIPTION
123A90-DDL-ST-DD-90057	TOPSIDE-SECONDARY STEEL PLAN AT EL.+23310 TOS

REV.	DATE	DRN	CHKD	APPD	DESCRIPTION
0	29/02/2024	CM-TS	MR	DC	ISSUED FOR CONSTRUCTION

CROSSWIND

ROSETTI MARINO

TITLE :
BASE LOAD POWER HUB (BLPH)
TOP SIDES – SECONDARY PLAN AT EL. +23310 TOS
MARK CWLSB223 TO CWLSB233

CONTRACT NO./TITLE CW-I-WP4-2023-05/HOLLANDSE KUST NOORD WIND PARK			SCALE 1:15
DRAWN CM-TS	CHECKED M.ROSSI	APPROVED D.CASADIO	DATE 29/02/2024
A1	DRAWING NO. 123A90-FDL-ST-DD-90368	SHEET 001	REV. 0