
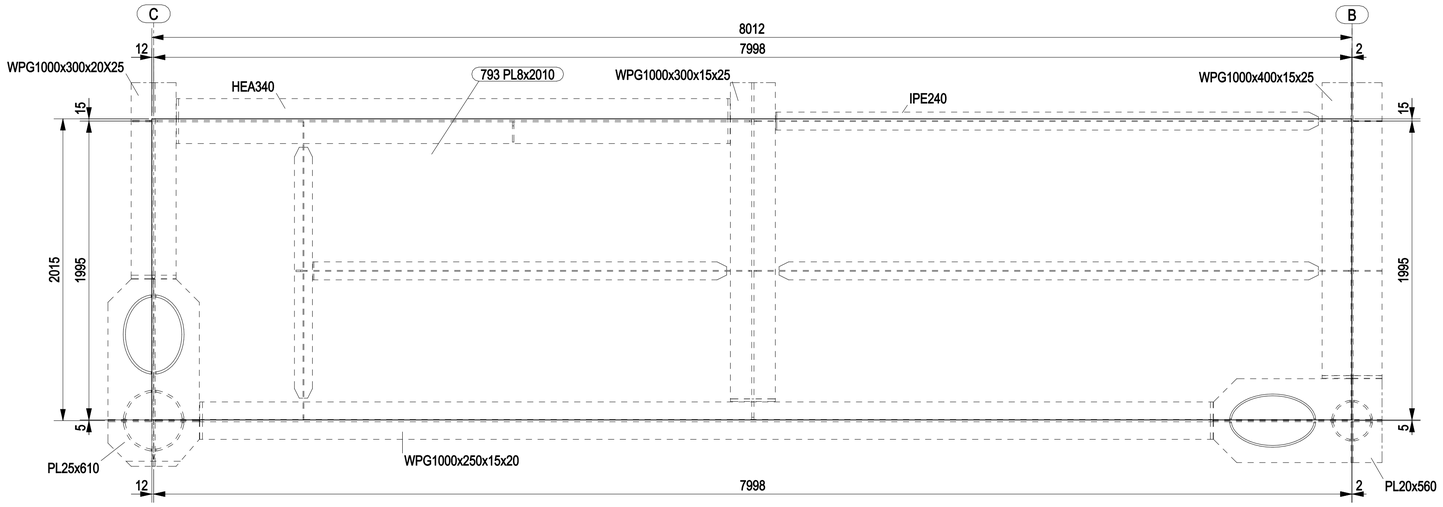


CWUF001 CWUF003 CWUF005 CWUF007 CWUF009
CWUF011 CWUF013 CWUF015 CWUF017

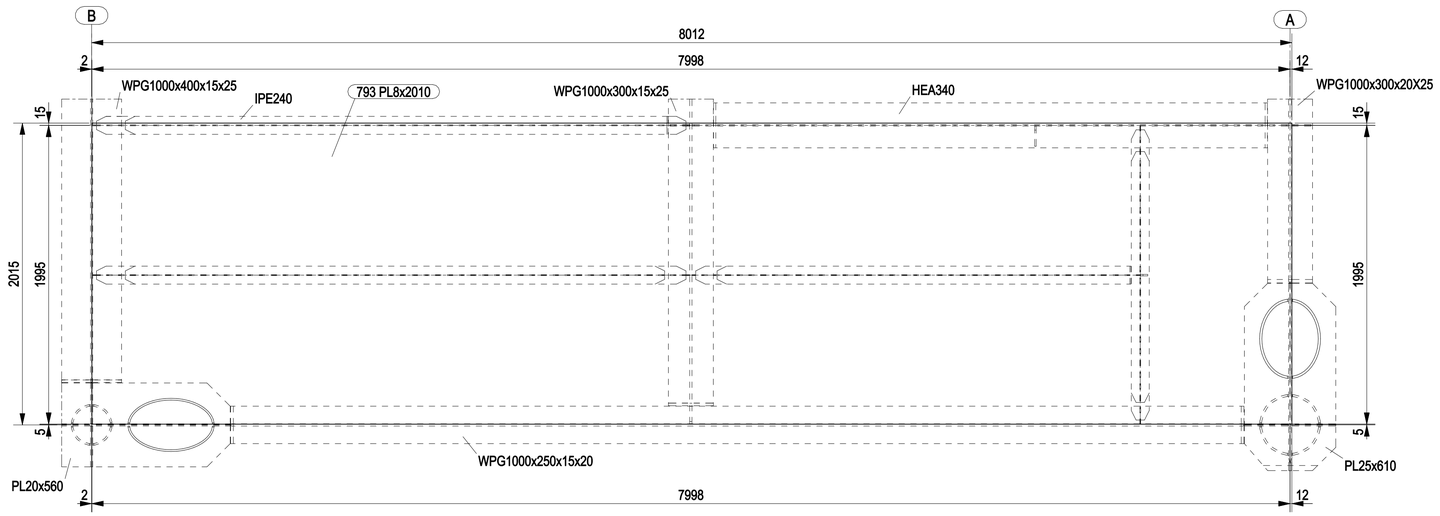


CWUF002 CWUF004 CWUF006 CWUF008 CWUF010
CWUF012 CWUF014 CWUF016 CWUF018

MARK	POS.	Q.TY	DENOMINATION	LENGTH (mm)	MATERIAL GRADE	STR. CAT.	WEIGHT (Kg)	P. SURF. (m^2)	NOTES
CWUF001	793	1	PL8x2010	8010	S355J2	5	1011.1	32.36	
CWUF002	793	1	PL8x2010	8010	S355J2	5	1011.1	32.36	
CWUF003	793	1	PL8x2010	8010	S355J2	5	1011.1	32.36	
CWUF004	793	1	PL8x2010	8010	S355J2	5	1011.1	32.36	
CWUF005	793	1	PL8x2010	8010	S355J2	5	1011.1	32.36	
CWUF006	793	1	PL8x2010	8010	S355J2	5	1011.1	32.36	
CWUF007	793	1	PL8x2010	8010	S355J2	5	1011.1	32.36	
CWUF008	793	1	PL8x2010	8010	S355J2	5	1011.1	32.36	
CWUF009	793	1	PL8x2010	8010	S355J2	5	1011.1	32.36	
CWUF010	793	1	PL8x2010	8010	S355J2	5	1011.1	32.36	
CWUF011	793	1	PL8x2010	8010	S355J2	5	1011.1	32.36	
CWUF012	793	1	PL8x2010	8010	S355J2	5	1011.1	32.36	
CWUF013	793	1	PL8x2010	8010	S355J2	5	1011.1	32.36	
CWUF014	793	1	PL8x2010	8010	S355J2	5	1011.1	32.36	
CWUF015	793	1	PL8x2010	8010	S355J2	5	1011.1	32.36	
CWUF016	793	1	PL8x2010	8010	S355J2	5	1011.1	32.36	
CWUF017	793	1	PL8x2010	8010	S355J2	5	1011.1	32.36	
CWUF018	793	1	PL8x2010	8010	S355J2	5	1011.1	32.36	
						TOTALE	18199.6	582.49	

NOTES

1 – ALL DIMENSIONS AND ELEVATIONS ARE IN MILLIMETERS U.N.O.
2 – ALL ELEVATIONS ARE REFERED TO C.D.

KEY PLAN

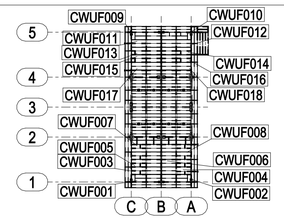

PLAN AT EL.+30310 TOS

HOLDS

REFERENCE DRAWINGS

DWG No.	DESCRIPTION
123A90-DDL-ST-DD-90060	TOPSIDE-FLOORING PLAN AT EL.+30310 T.O.S.

REV.	DATE	DRN	CHKD	APPD	DESCRIPTION
0	04/03/2024	CM-TS	MR	DC	ISSUED FOR CONSTRUCTION

CROSSWIND

ROSETTI MARINO

TITLE :
BASE LOAD POWER HUB (BLPH)
TOP SIDES – FLOORING PLAN AT EL. +30318 TOP
MARK CWUF001 TO CWUF018

CONTRACT NO./TITLE CW-I-WP4-2023-05/HOLLANDSE KUST NOORD WIND PARK				SCALE 1:20
DRAWN CM-TS	CHECKED M.ROSSI	APPROVED D.CASADIO		DATE 04/03/2024
A1	DRAWING NO. 123A90-FDL-ST-DD-90371		SHEET 001	REV. 0