

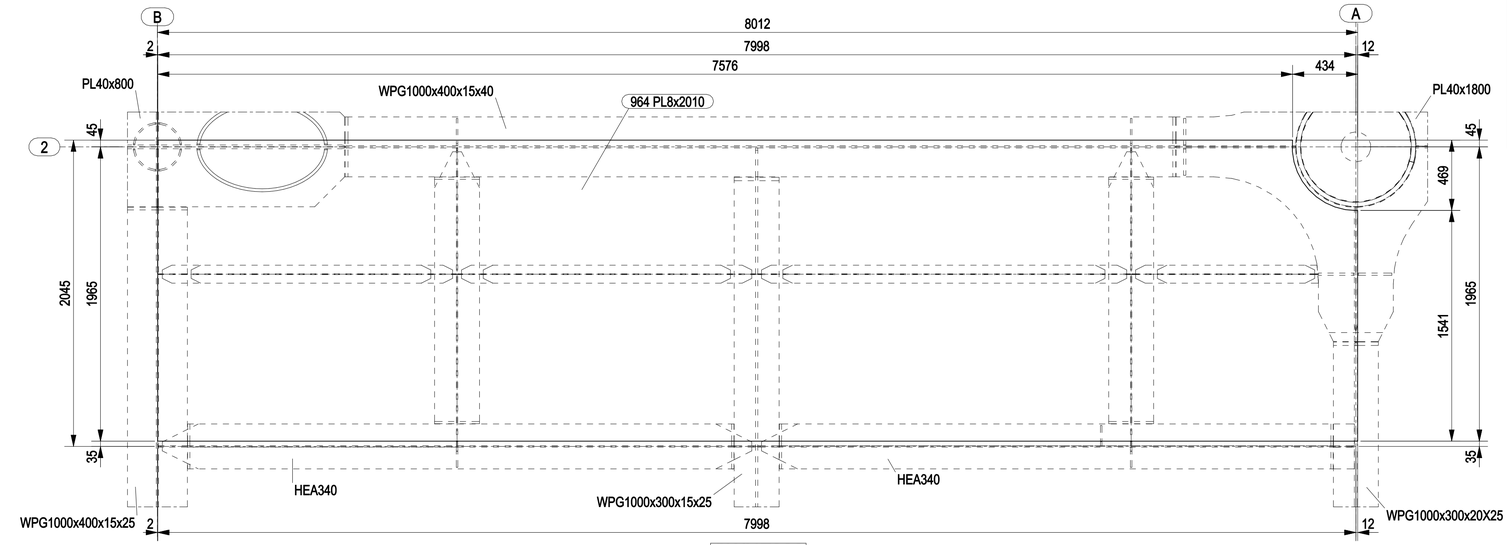


CWUF022

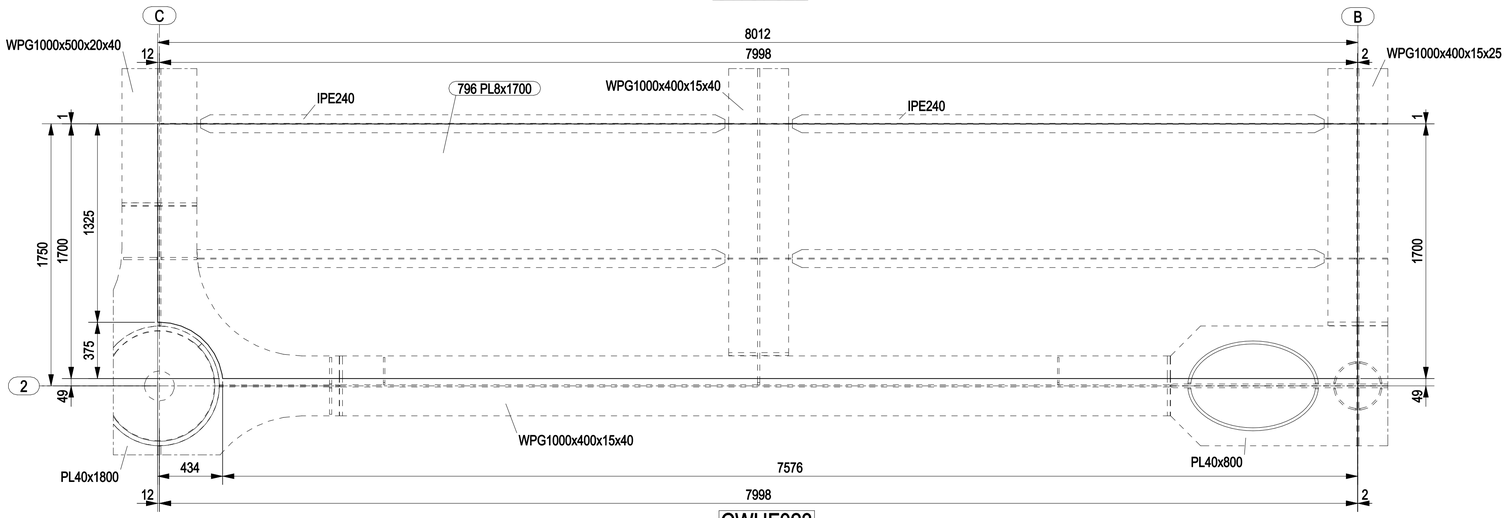

CWUF023

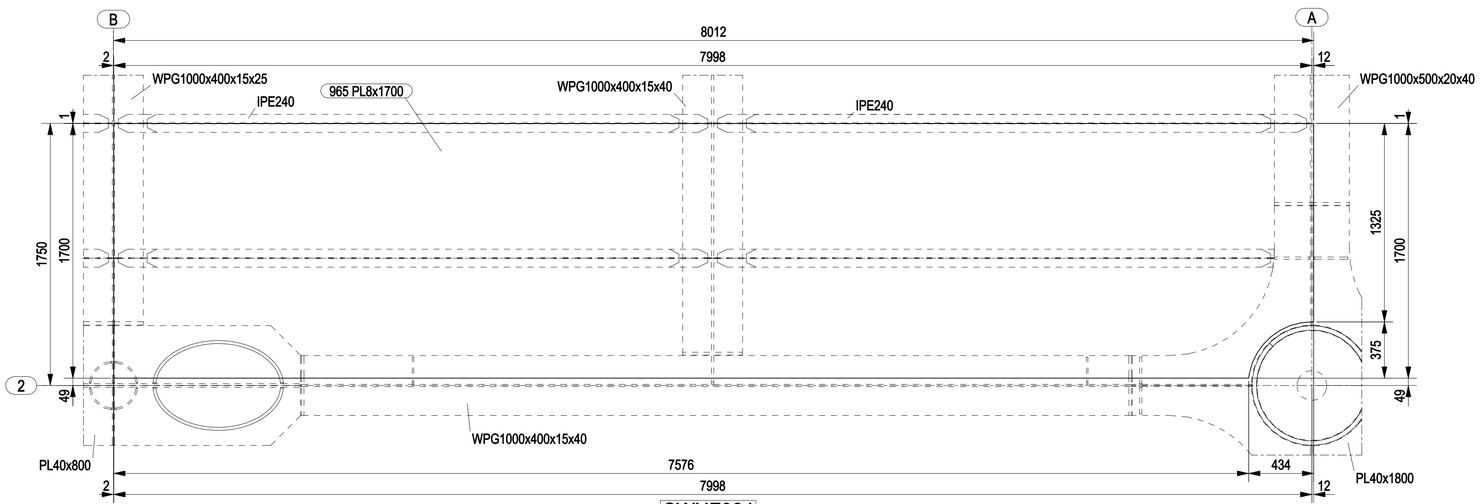


CWUF024

MARK	POS.	Q.TY	DENOMINATION	LENGTH (mm)	MATERIAL GRADE	STR. CAT.	WEIGHT (Kg)	P. SURF. (m^2)	NOTES
CWUF022	964	1	PL8x2010	8010	S355J2	5	1000.6	32.03	
CWUF023	796	1	PL8x1700	8010	S355J2	5	847.3	27.14	
CWUF024	965	1	PL8x1700	8010	S355J2	5	847.3	27.14	
						TOTALE	2695.2	86.30	

NOTES

1 – ALL DIMENSIONS AND ELEVATIONS ARE IN MILLIMETERS U.N.O.
2 – ALL ELEVATIONS ARE REFERED TO C.D.

KEY PLAN

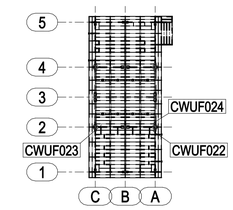

PLAN AT EL.+30310 TOS

HOLDS

REFERENCE DRAWINGS

DWG No.	DESCRIPTION
123A90-DDL-ST-DD-90060	TOPSIDE-FLOORING PLAN AT EL.+30310 T.O.S.

REV.	DATE	DRN	CHKD	APPD	DESCRIPTION
0	04/03/2024	CM-TS	MR	DC	ISSUED FOR CONSTRUCTION

CROSSWIND

ROSETTI MARINO

TITLE :
BASE LOAD POWER HUB (BLPH)
TOP SIDES – FLOORING PLAN AT EL. +30318 TOP
MARK CWUF022 TO CWUF024

CONTRACT NO./TITLE CW-I-WP4-2023-05/HOLLANDSE KUST NOORD WIND PARK			SCALE 1:20
DRAWN CM-TS	CHECKED M.ROSSI	APPROVED D.CASADIO	DATE 04/03/2024
A1	DRAWING NO. 123A90-FDL-ST-DD-90373	SHEET 001	REV. 0