

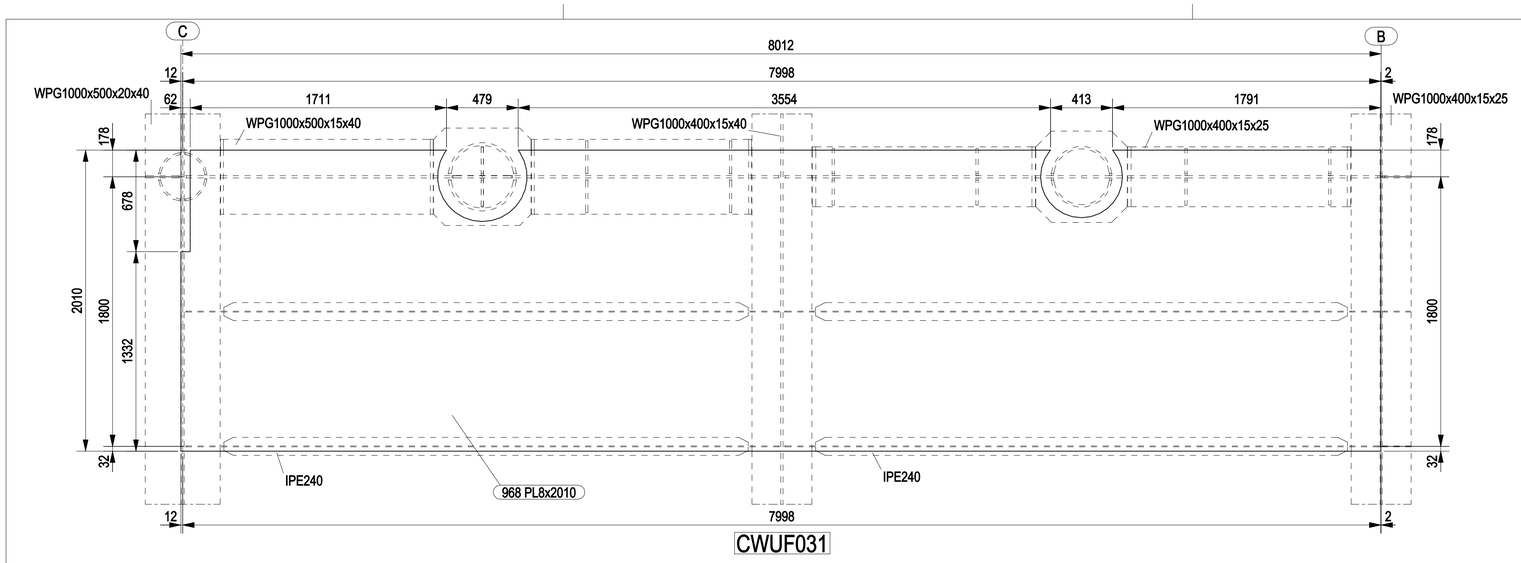


CWUF031

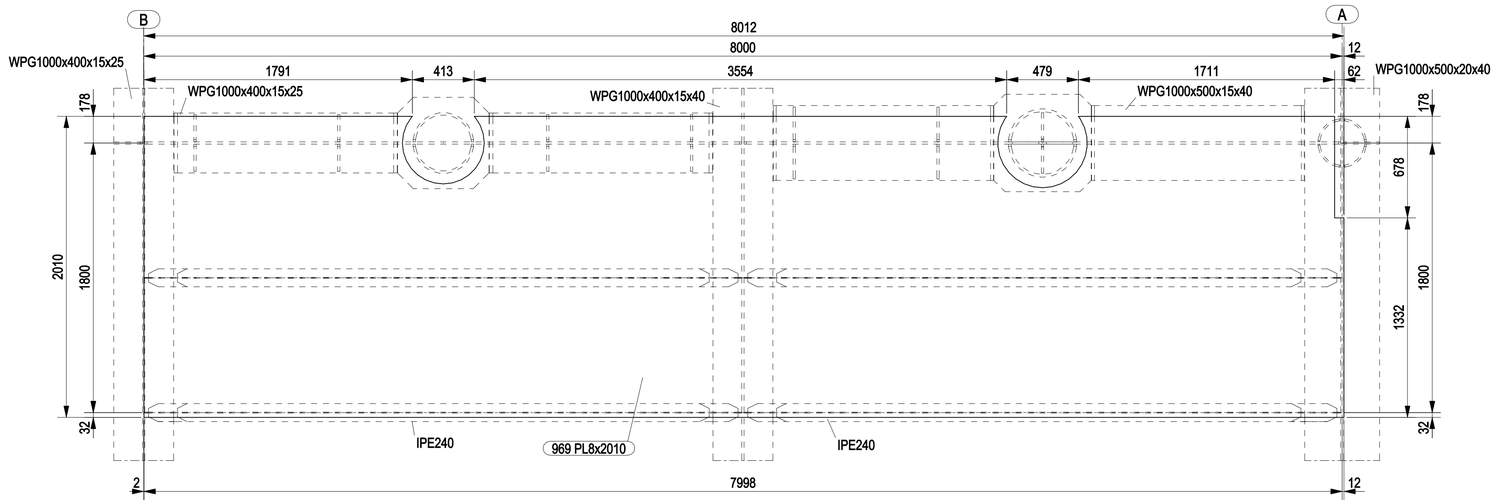

CWUF032

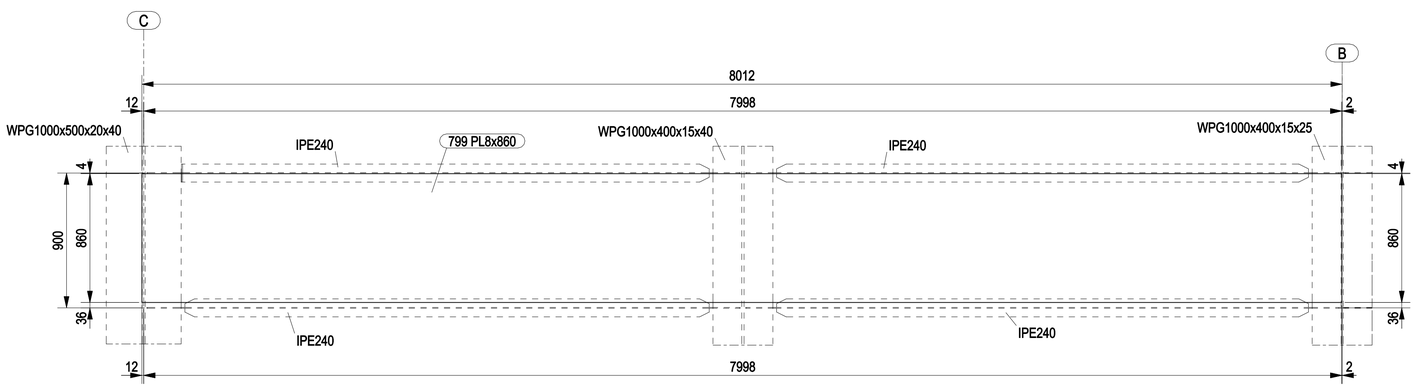


CWUF033 CWUF035

MARK	POS.	Q.TY	DENOMINATION	LENGTH (mm)	MATERIAL GRADE	STR. CAT.	WEIGHT (Kg)	P. SURF. (m^2)	NOTES
CWUF031	968	1	PL8x2010	8010	S355J2	5	980.4	31.40	
CWUF032	969	1	PL8x2010	8010	S355J2	5	980.4	31.40	
CWUF033	799	1	PL8x860	8010	S355J2	5	432.6	13.92	
CWUF035	799	1	PL8x860	8010	S355J2	5	432.6	13.92	
						TOTALE	2826.1	90.63	

NOTES

1 – ALL DIMENSIONS AND ELEVATIONS ARE IN MILLIMETERS U.N.O.
2 – ALL ELEVATIONS ARE REFERED TO C.D.

KEY PLAN

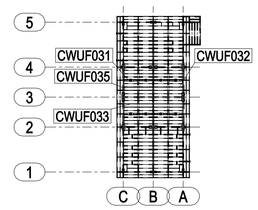

PLAN AT EL.+30310 TOS

HOLDS

REFERENCE DRAWINGS

DWG No.	DESCRIPTION
123A90-DDL-ST-DD-90060	TOPSIDE-FLOORING PLAN AT EL.+30310 T.O.S.

REV.	DATE	DRN	CHKD	APPD	DESCRIPTION
0	04/03/2024	CM-TS	MR	DC	ISSUED FOR CONSTRUCTION

CROSSWIND

ROSETTI MARINO

TITLE :
BASE LOAD POWER HUB (BLPH)
TOP SIDES – FLOORING PLAN AT EL. +30318 TOP
MARK CWUF031 TO CWUF033 – CWUF035

CONTRACT NO./TITLE CW-I-WP4-2023-05/HOLLANDSE KUST NOORD WIND PARK | SCALE 1:20

DRAWN CM-TS | CHECKED M.ROSSI | APPROVED D.CASADIO | DATE 04/03/2024

A1 | DRAWING NO. 123A90-FDL-ST-DD-90376 | SHEET 001 | REV. 0