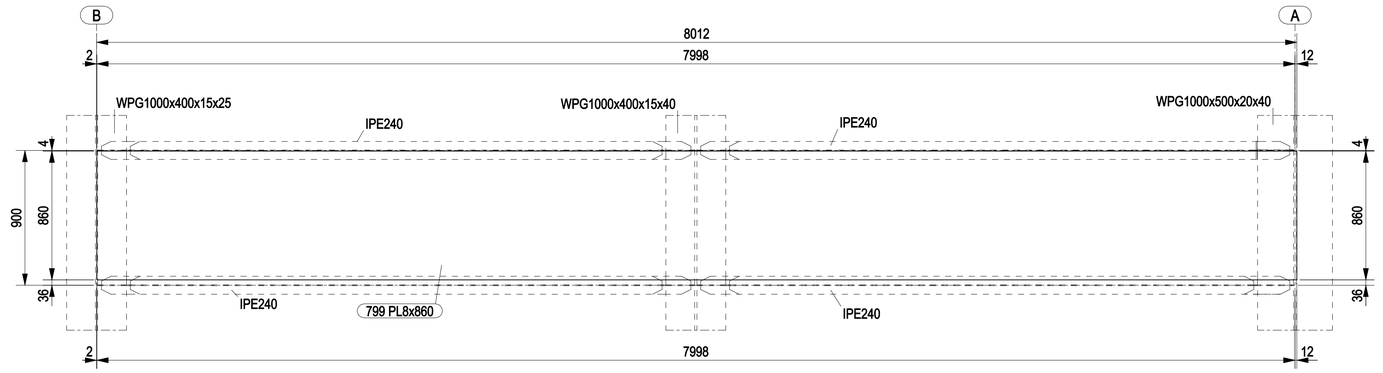
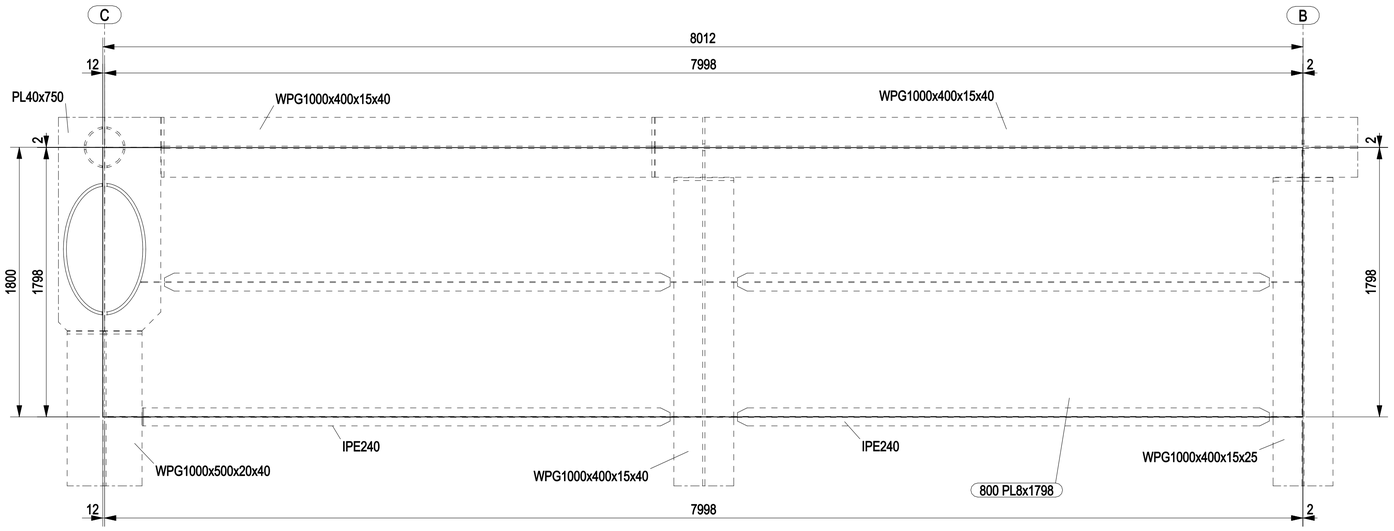
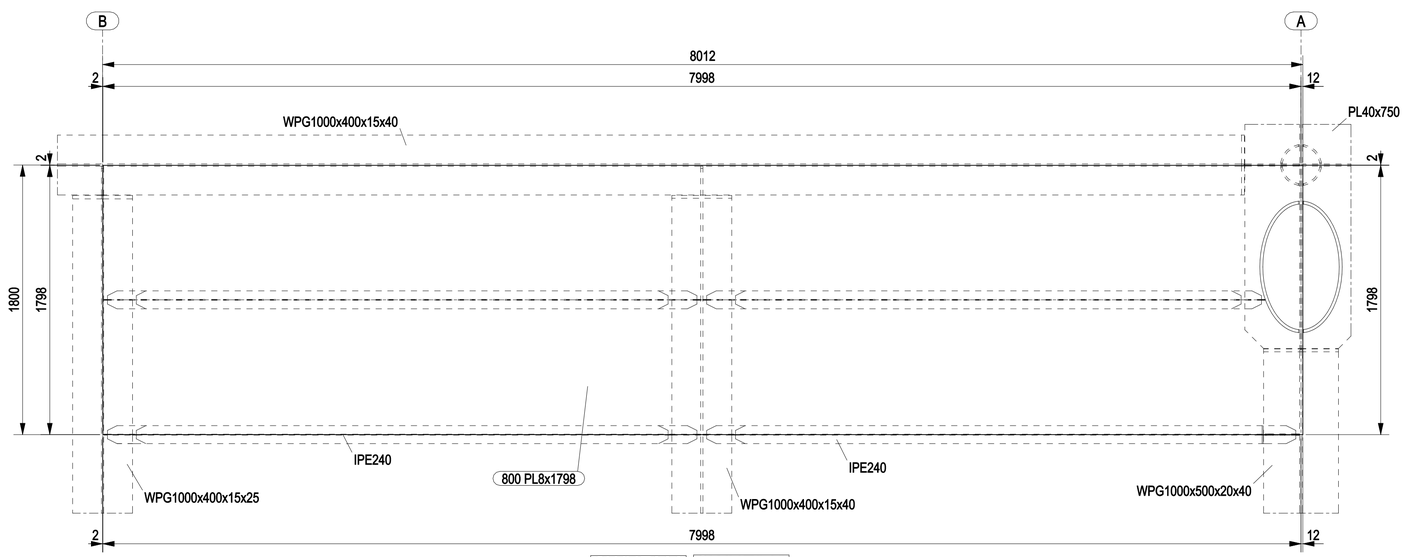



CWUF034 CWUF036




CWUF037 CWUF039



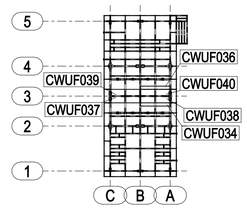

CWUF038 CWUF040

| MARK | POS. | Q.TY | DENOMINATION | LENGTH (mm) | MATERIAL GRADE | STR. CAT. | WEIGHT (Kg) | P. SURF. (m^2) | NOTES |
|---|---|---|---|---|---|---|---|---|---|
| CWUF034 | 799 | 1 | PL8x860 | 8010 | S355J2 | 5 | 432.6 | 13.92 | |
| CWUF036 | 799 | 1 | PL8x860 | 8010 | S355J2 | 5 | 432.6 | 13.92 | |
| CWUF037 | 800 | 1 | PL8x1798 | 8010 | S355J2 | 5 | 904.4 | 28.96 | |
| CWUF038 | 800 | 1 | PL8x1798 | 8010 | S355J2 | 5 | 904.4 | 28.96 | |
| CWUF039 | 800 | 1 | PL8x1798 | 8010 | S355J2 | 5 | 904.4 | 28.96 | |
| CWUF040 | 800 | 1 | PL8x1798 | 8010 | S355J2 | 5 | 904.4 | 28.96 | |
| | | | | | | TOTALE | 4483.0 | 143.68 | |

## NOTES

1 – ALL DIMENSIONS AND ELEVATIONS ARE IN MILLIMETERS U.N.O.
2 – ALL ELEVATIONS ARE REFERED TO C.D.

## KEY PLAN




PLAN AT EL.+30310 TOS

## HOLDS

## REFERENCE DRAWINGS

| DWG No. | DESCRIPTION |
|---|---|
| 123A90-DDL-ST-DD-90060 | TOPSIDE-FLOORING PLAN AT EL.+30310 T.O.S. |

| REV. | DATE | DRN | CHKD | APPD | DESCRIPTION |
|---|---|---|---|---|---|
| 0 | 04/03/2024 | CM-TS | MR | DC | ISSUED FOR CONSTRUCTION |

CROSSWIND

ROSETTI MARINO

TITLE :
BASE LOAD POWER HUB (BLPH)
TOP SIDES – FLOORING PLAN AT EL. +30318 TOP
MARK CWUF034 – CWUF036 TO CWUF040

| CONTRACT NO./TITLE CW-I-WP4-2023-05/HOLLANDSE KUST NOORD WIND PARK | | | SCALE 1:20 |
|---|---|---|---|
| DRAWN CM-TS | CHECKED M.ROSSI | APPROVED D.CASADIO | DATE 04/03/2024 |

| A1 | DRAWING NO. 123A90-FDL-ST-DD-90377 | SHEET 001 | REV. 0 |
|---|---|---|---|