

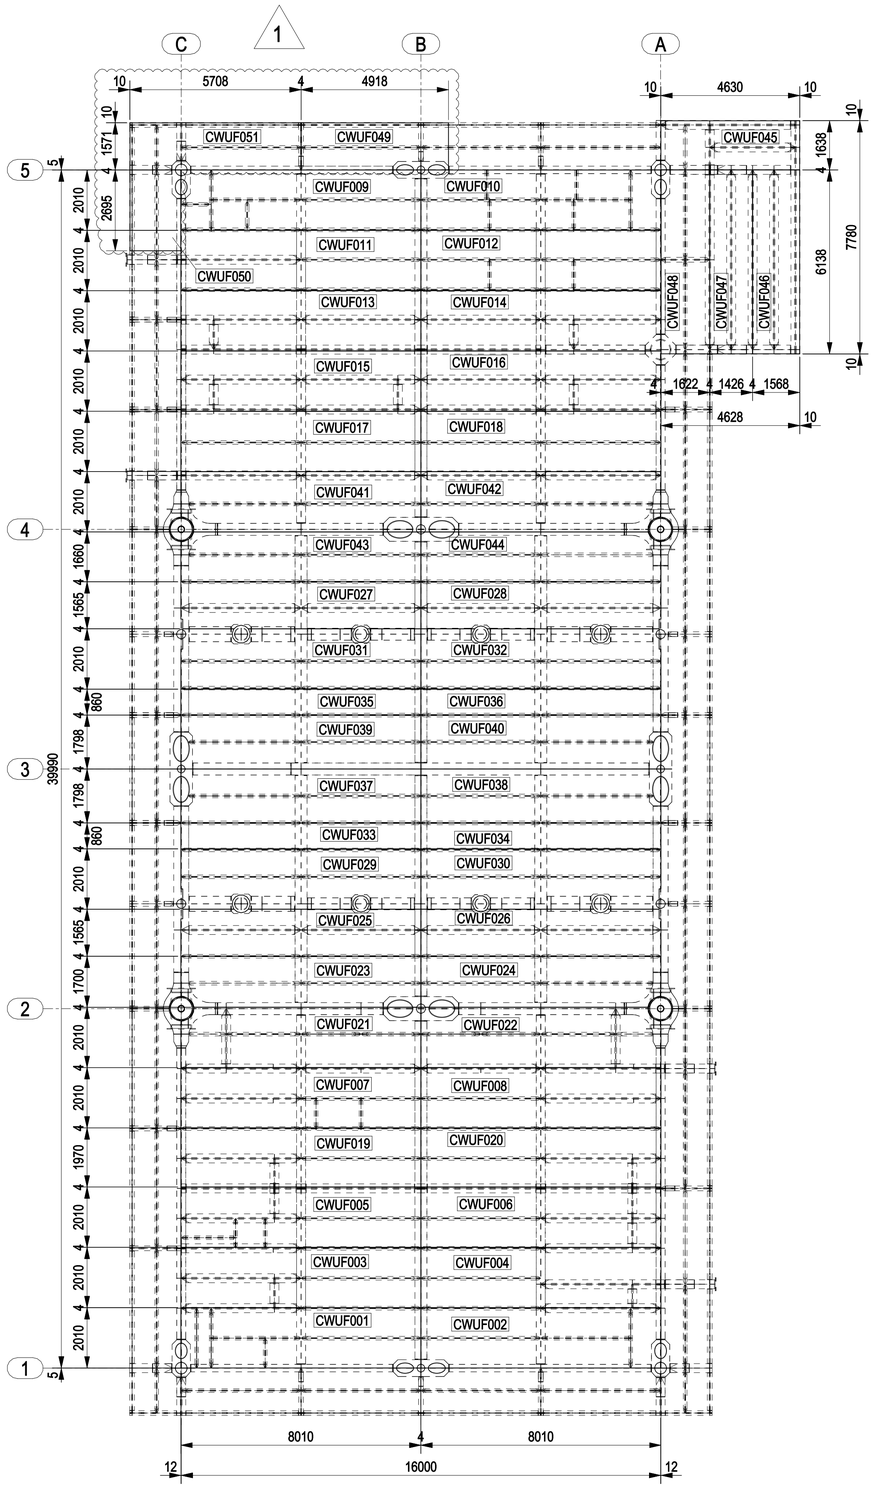



FLOORING PLAN AT EL. +30318 TOP

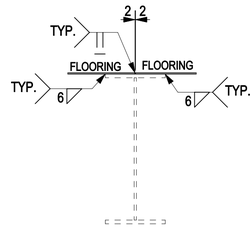

TYPICAL DETAIL

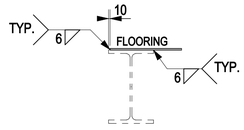

TYPICAL DETAIL

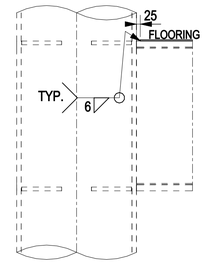


TYPICAL DETAIL

NOTES

1 – ALL DIMENSIONS AND ELEVATIONS ARE IN MILLIMETERS U.N.O.
2 – ALL ELEVATIONS ARE REFERED TO C.D.
3 – FOR MARKS LIST SEE DWG 123A90-FDL-ST-DD-90381

KEY PLAN

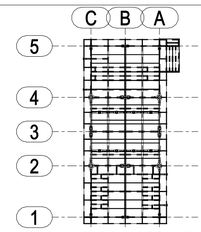

PLAN AT EL. +30310 TOS

HOLDS

REFERENCE DRAWINGS

DWG No.	DESCRIPTION
123A90-DDL-ST-DD-90060	TOP SIDE - FLOORING PLAN AT EL. +30310 T.O.S.

REV.	DATE	DRN	CHKD	APPD	DESCRIPTION
1	07/06/2024	CM-TS	MR	DC	REVISED WHERE INDICATED
0	04/03/2024	CM-TS	MR	DC	ISSUED FOR CONSTRUCTION

CROSSWIND

ROSETTI MARINO

TITLE :
BASE LOAD POWER HUB (BLPH)
TOP SIDES – FLOORING PLAN AT EL.+30318 TOP
ASSEMBLY FLOORING

CONTRACT NO./TITLE CW-I-WP4-2023-05/HOLLANDSE KUST NOORD WIND PARK			SCALE 1:100
DRAWN CM-TS	CHECKED M.ROSSI	APPROVED D.CASADIO	DATE 07/06/2024
A1	DRAWING NO. 123A90-FDL-ST-DD-90382	SHEET 001	REV. 1