



CWUR019


1

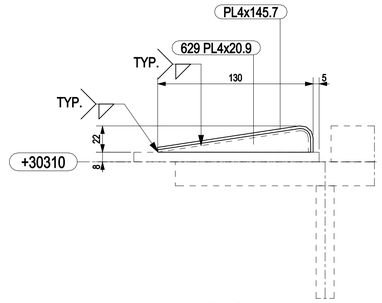

A - A
1:2.5

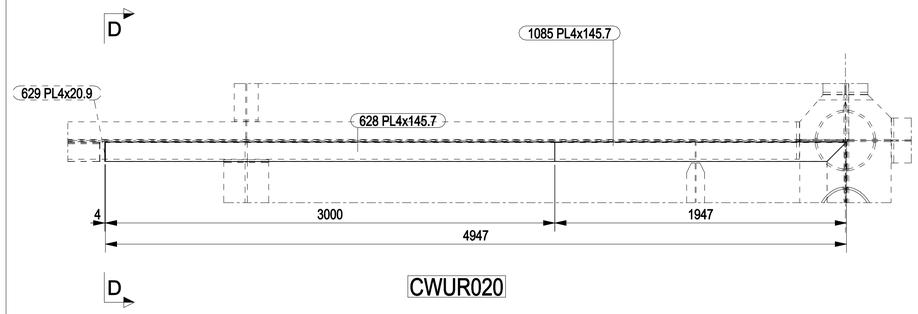

CWUR020

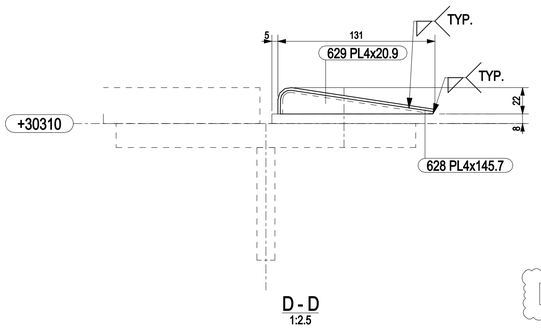


D - D
1:2.5


MARK	POS.	Q.TY	DENOMINATION	LENGTH (mm)	MATERIAL GRADE	STR. CAT.	WEIGHT (Kg)	P. SURF. (m^2)	NOTES
CWUR019	628	1	PL4x145.7	3000	S275JR	5	13.7	0.90	
CWUR019	629	1	PL4x20.9	128	S275JR	5	0.0	0.00	
CWUR019	1047	1	PL4x145.7	1947	S275JR	5	8.6	0.57	
CWUR020	628	1	PL4x145.7	3000	S275JR	5	13.7	0.90	
CWUR020	629	1	PL4x20.9	128	S275JR	5	0.0	0.00	
CWUR020	1085	1	PL4x145.7	1947	S275JR	5	8.6	0.57	
CWUR022	629	2	PL4x20.9	128	S275JR	5	0.1	0.01	
CWUR022	1048	1	PL4x145.7	2135	S275JR	5	9.7	0.64	
CWUR023	629	2	PL4x20.9	128	S275JR	5	0.1	0.01	
CWUR023	1048	1	PL4x145.7	2135	S275JR	5	9.7	0.64	
CWUR025	629	2	PL4x20.9	128	S275JR	5	0.1	0.01	
CWUR025	1049	1	PL4x145.7	2200	S275JR	5	10.0	0.66	
CWUR026	629	2	PL4x20.9	128	S275JR	5	0.1	0.01	
CWUR026	1049	1	PL4x145.7	2200	S275JR	5	10.0	0.66	
CWUR027	629	2	PL4x20.9	128	S275JR	5	0.1	0.01	
CWUR027	1049	1	PL4x145.7	2200	S275JR	5	10.0	0.66	
CWUR028	629	2	PL4x20.9	128	S275JR	5	0.1	0.01	
CWUR028	1049	1	PL4x145.7	2200	S275JR	5	10.0	0.66	
						TOTALE	104.6	6.90	

1


MARKS DELETED: CWUR021, CWUR024

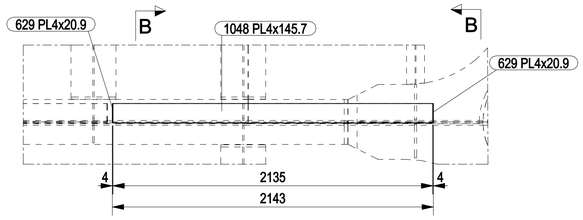


CWUR022 CWUR023

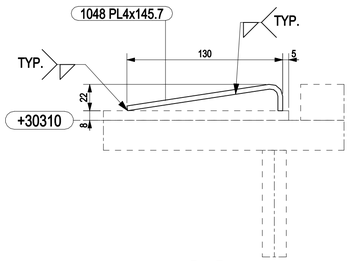

B - B
1:2.5

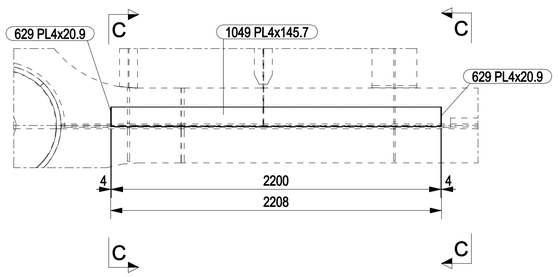

CWUR025 CWUR026 CWUR027 CWUR028

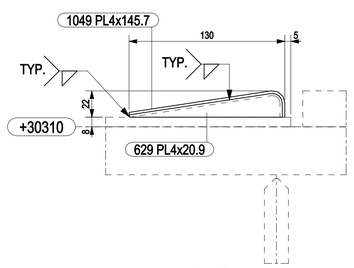

C - C
1:2.5


1

1

NOTES

1 – ALL DIMENSIONS AND ELEVATIONS ARE IN MILLIMETERS U.N.O.
2 – ALL ELEVATIONS ARE REFERED TO C.D.

KEY PLAN

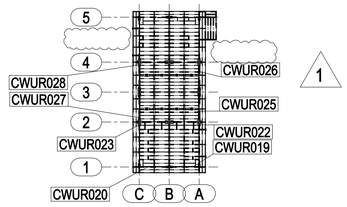

PLAN AT EL.+30310 TOS

HOLDS

REFERENCE DRAWINGS

DWG No.	DESCRIPTION
123A90-DDL-ST-DD-90060	TOPSIDE-FLOORING PLAN AT EL.+30310 T.O.S.

REV.	DATE	DRN	CHKD	APPD	DESCRIPTION
1	07/06/2024	CM-TS	MR	DC	REVISED WHERE INDICATED
0	08/03/2024	CM-TS	MR	DC	ISSUED FOR CONSTRUCTION

CROSSWIND

ROSETTI MARINO

TITLE :
BASE LOAD POWER HUB (BLPH)
TOP SIDES – FLOORING RAMP PLAN AT EL. +30318 TOP
MARK CWUR019 ~ CWUR020 ~ CWUR022 ~ CWUR023 ~ CWUR025 TO CWUR028

CONTRACT NO./TITLE CW-I-WP4-2023-05/HOLLANDSE KUST NOORD WIND PARK | SCALE 1:20

DRAWN CM-TS | CHECKED M.ROSSI | APPROVED D.CASADIO | DATE 07/06/2024

A1 | DRAWING NO. 123A90-FDL-ST-DD-90387 | SHEET 001 | REV. 1