


MARK	POS.	Q.TY	DENOMINATION	LENGTH (mm)	MATERIAL GRADE	STR. CAT.	WEIGHT (Kg)	P. SURF. (m^2)	NOTES
CWUR029	629	2	PL4x20.9	128	S275JR	5	0.1	0.01	
CWUR029	1050	1	PL4x145.7	1790	S275JR	5	8.1	0.54	
CWUR030	629	2	PL4x20.9	128	S275JR	5	0.1	0.01	
CWUR030	1050	1	PL4x145.7	1790	S275JR	5	8.1	0.54	
CWUR031	629	2	PL4x20.9	128	S275JR	5	0.1	0.01	
CWUR031	1051	1	PL4x145.7	2055	S275JR	5	9.4	0.62	
CWUR032	628	1	PL4x145.7	3000	S275JR	5	13.7	0.90	
CWUR032	629	2	PL4x20.9	128	S275JR	5	0.1	0.01	
CWUR032	1052	1	PL4x145.7	1923	S275JR	5	8.8	0.58	
						TOTALE	48.4	3.20	

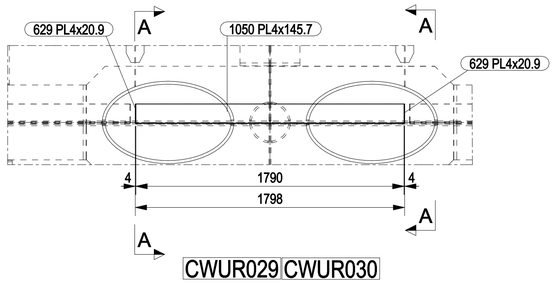


CWUR029 CWUR030

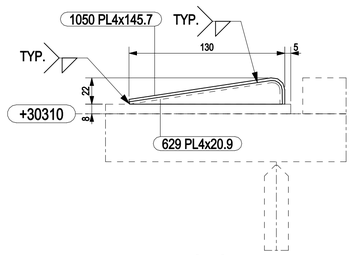


A - A
1:2.5

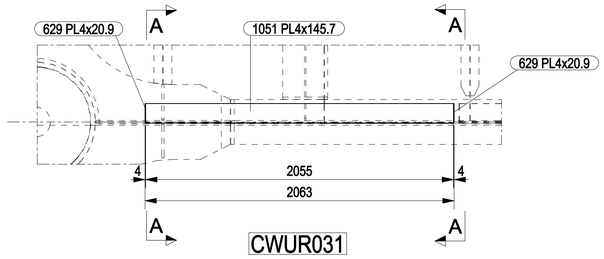


CWUR031

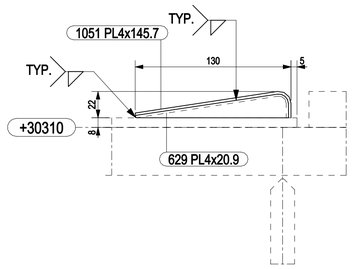

A - A
1:2.5

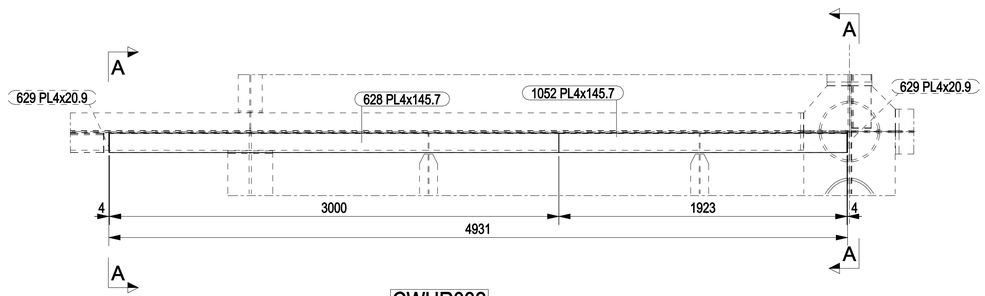

CWUR032

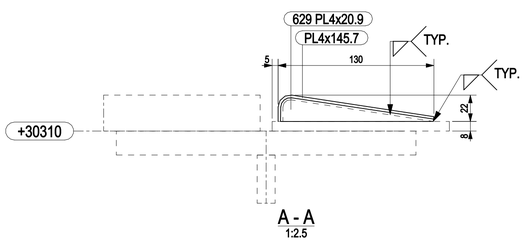


A - A
1:2.5

NOTES

1 – ALL DIMENSIONS AND ELEVATIONS ARE IN MILLIMETERS U.N.O.
2 – ALL ELEVATIONS ARE REFERED TO C.D.

KEY PLAN

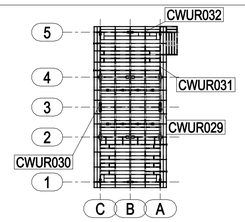

PLAN AT EL.+30310 TOS

HOLDS

REFERENCE DRAWINGS

DWG No.	DESCRIPTION
123A90-DDL-ST-DD-90060	TOPSIDE-FLOORING PLAN AT EL.+30310 T.O.S.

REV.	DATE	DRN	CHKD	APPD	DESCRIPTION
0	08/03/2024	CM-TS	MR	DC	ISSUED FOR CONSTRUCTION

CROSSWIND

ROSETTI MARINO

TITLE :
BASE LOAD POWER HUB (BLPH)
TOP SIDES – FLOORING RAMP PLAN AT EL. +30318 TOP
MARK CWUR029 TO CWUR032

CONTRACT NO./TITLE CW-I-WP4-2023-05/HOLLANDSE KUST NOORD WIND PARK | SCALE 1:20

DRAWN CM-TS | CHECKED M.ROSSI | APPROVED D.CASADIO | DATE 08/03/2024

A1 | DRAWING NO. 123A90-FDL-ST-DD-90388 | SHEET 001 | REV. 0