

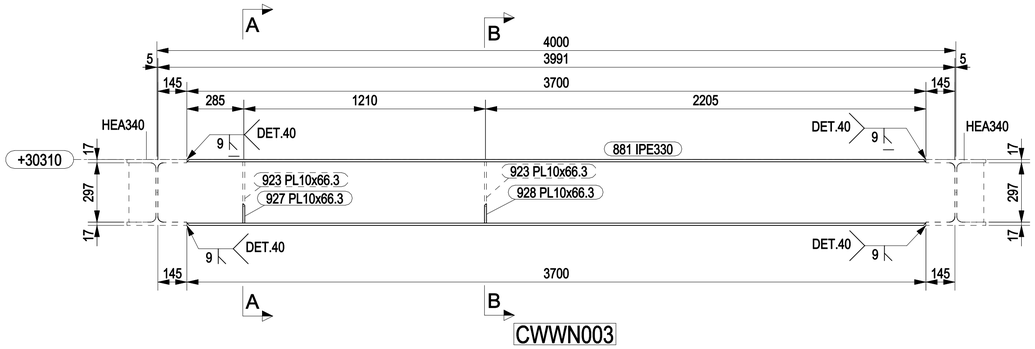



CWWN003

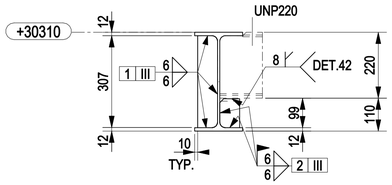


A - A
1:10

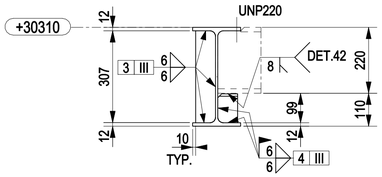


B - B
1:10

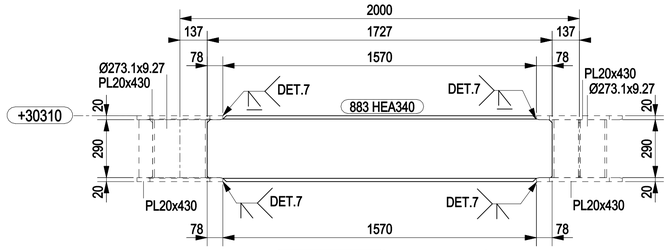


CWWN018 CWWN019

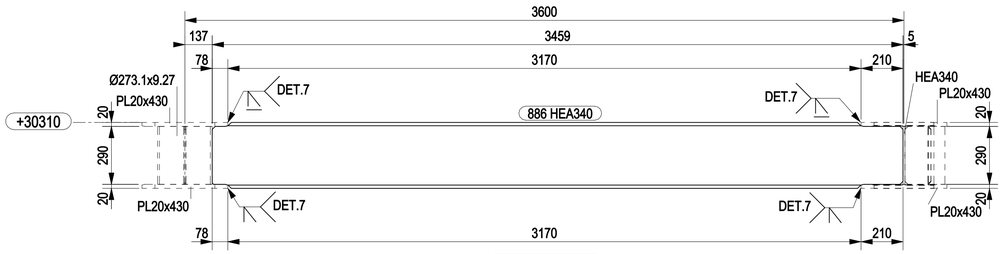


CWWN024

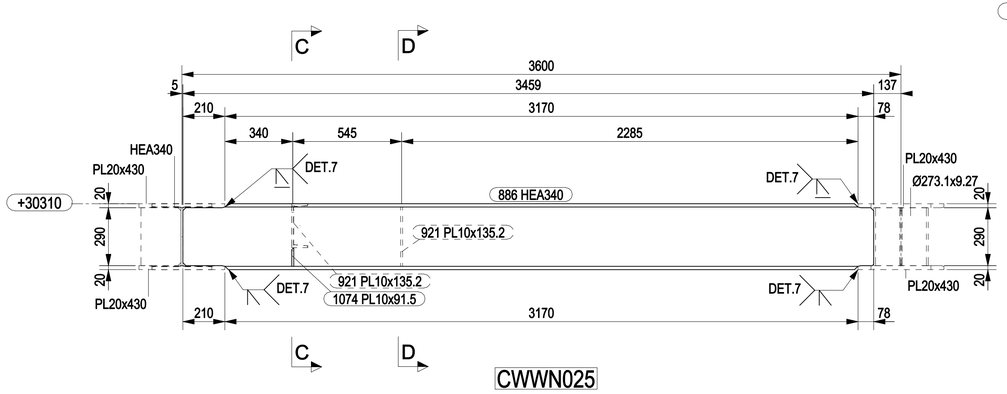


CWWN025

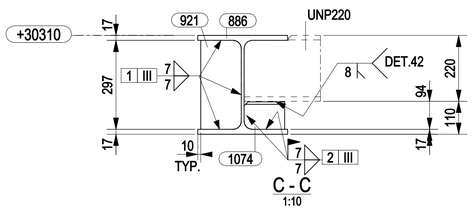


C - C
1:10

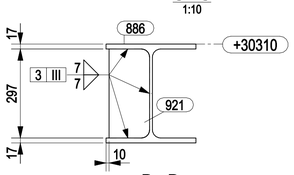


D - D
1:10

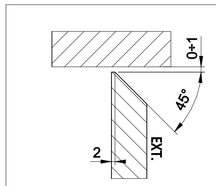

DETAIL 42

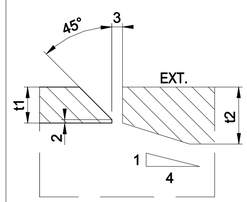

DETAIL 7

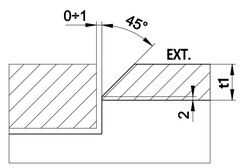


DETAIL 40

MARK	POS.	Q.TY	DENOMINATION	LENGTH (mm)	MATERIAL GRADE	STR. CAT.	WEIGHT (Kg)	P. SURF. (m^2)	NOTES
CWWN003	881	1	IPE330	3990	S355J2	4	187.0	5.00	
CWWN003	923	2	PL10x66.3	307	S355J2	4	3.2	0.10	
CWWN003	927	1	PL10x66.3	97	S355J2	4	0.5	0.02	
CWWN003	928	1	PL10x66.3	97	S355J2	4	0.5	0.02	
CWWN018	883	1	HEA340	1727	S355J2	4	158.7	3.10	
CWWN019	883	1	HEA340	1727	S355J2	4	158.7	3.10	
CWWN024	886	1	HEA340	3459	S355J2	4	337.4	6.21	
CWWN025	886	1	HEA340	3459	S355J2	4	337.4	6.21	
CWWN025	921	2	PL10x135.2	297	S355J2	4	6.3	0.18	
CWWN025	1074	1	PL10x91.5	135	S355J2	4	0.9	0.03	
						TOTALE	1190.5	23.95	

NOTES

1 – ALL DIMENSIONS AND ELEVATIONS ARE IN MILLIMETERS U.N.O.
2 – ALL ELEVATIONS ARE REFERED TO C.D.

KEY PLAN

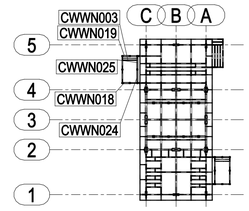

PLAN AT EL.+30310 TOS

HOLDS

REFERENCE DRAWINGS

DWG No.	DESCRIPTION
123A90-DDL-ST-DD-90063	TOPSIDE-WALKWAYS & STAIRS - ASSEMBLY
123A90-DDL-ST-DD-90064	TOPSIDE-WALKWAYS & STAIRS - ELEVATIONS
123A90-DDL-ST-DD-90065	TOPSIDE-WALKWAYS & STAIRS - NORTH SIDE - PLANS

REV.	DATE	DRN	CHKD	APPD	DESCRIPTION
0	12/03/2024	CM-TS	MR	DC	ISSUED FOR CONSTRUCTION

CROSSWIND

ROSETTI MARINO

TITLE :
BASE LOAD POWER HUB (BLPH)
TOP SIDES – WALKWAYS NORTH BEAMS PLAN AT EL.+30310 TOS
MARK CWWN003 – CWWN018 – CWWN019 – CWWN024 – CWWN025

CONTRACT NO./TITLE CW-I-WP4-2023-05/HOLLANDSE KUST NOORD WIND PARK			SCALE 1:15
DRAWN CM-TS	CHECKED M.ROSSI	APPROVED D.CASADIO	DATE 12/03/2024

A1	DRAWING NO.	SHEET	REV.
	123A90-FDL-ST-DD-90391	001	0