

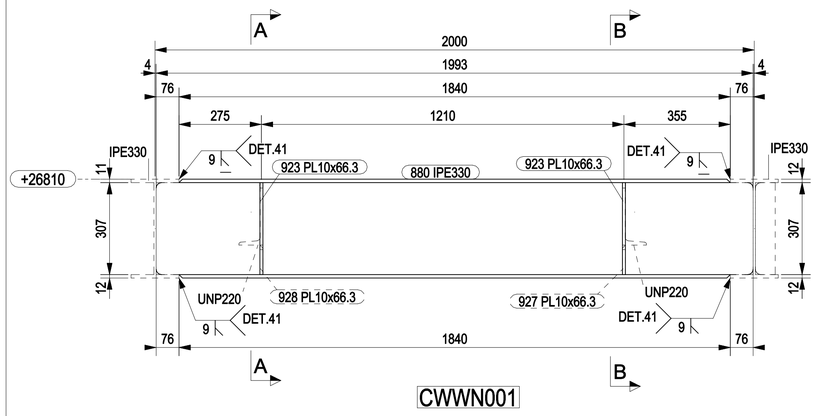



CWWN001

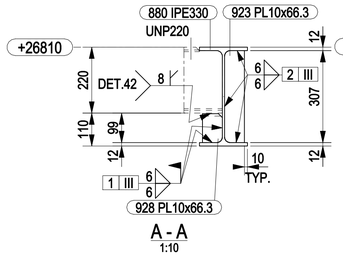


A - A
1:10

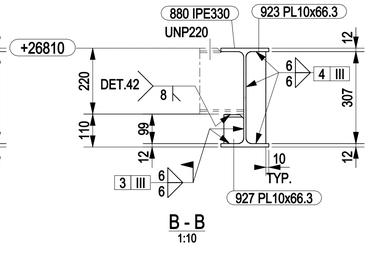


B - B
1:10

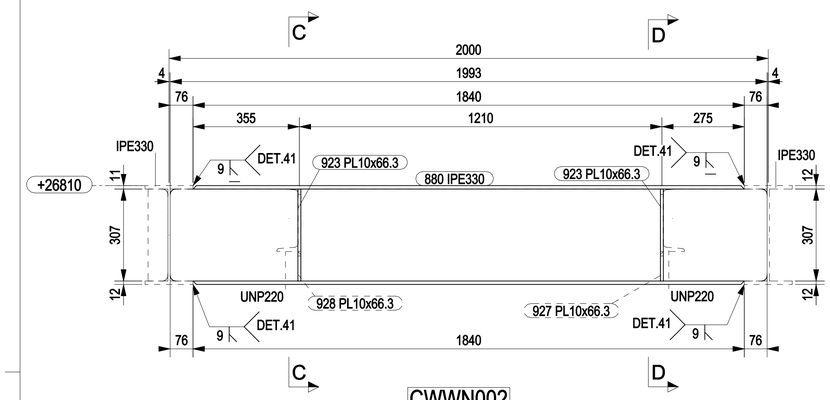


CWWN002

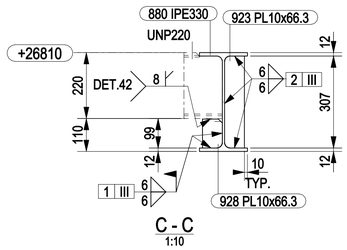


C - C
1:10

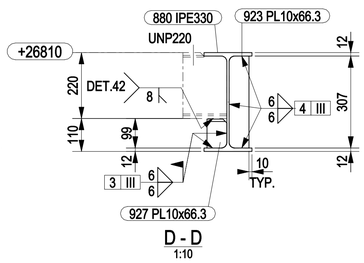


D - D
1:10

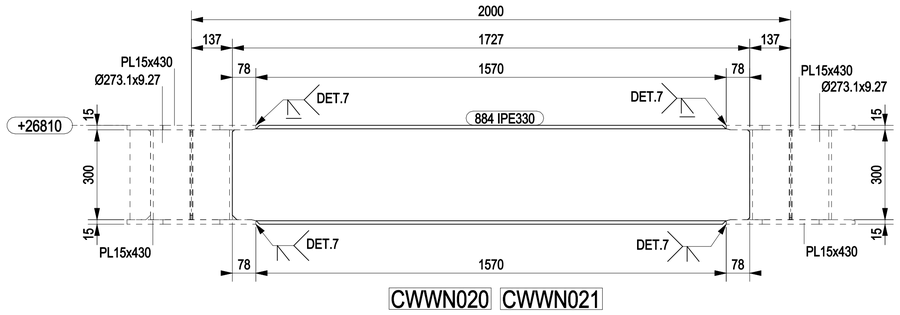


CWWN020 CWWN021

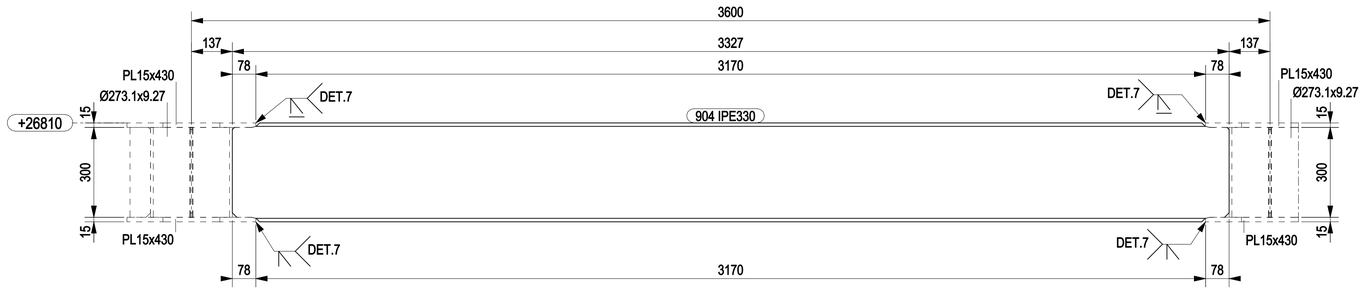


CWWN046

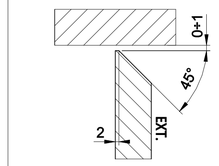

DETAIL 42

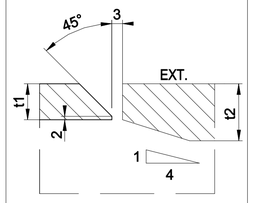

DETAIL 7

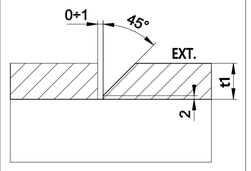


DETAIL 41

MARK	POS.	Q.TY	DENOMINATION	LENGTH (mm)	MATERIAL GRADE	STR. CAT.	WEIGHT (Kg)	P. SURF. (m^2)	NOTES
CWWN001	880	1	IPE330	1993	S355J2	4	93.3	2.50	
CWWN001	923	2	PL10x66.3	307	S355J2	4	3.2	0.10	
CWWN001	927	1	PL10x66.3	97	S355J2	4	0.5	0.02	
CWWN001	928	1	PL10x66.3	97	S355J2	4	0.5	0.02	
CWWN002	880	1	IPE330	1993	S355J2	4	93.3	2.50	
CWWN002	923	2	PL10x66.3	307	S355J2	4	3.2	0.10	
CWWN002	927	1	PL10x66.3	97	S355J2	4	0.5	0.02	
CWWN002	928	1	PL10x66.3	96	S355J2	4	0.5	0.02	
CWWN020	884	1	IPE330	1727	S355J2	4	76.1	2.17	
CWWN021	884	1	IPE330	1727	S355J2	4	76.1	2.17	
CWWN046	904	1	IPE330	3327	S355J2	4	151.2	4.17	
						TOTALE	498.2	13.75	

NOTES

1 – ALL DIMENSIONS AND ELEVATIONS ARE IN MILLIMETERS U.N.O.
2 – ALL ELEVATIONS ARE REFERED TO C.D.

KEY PLAN

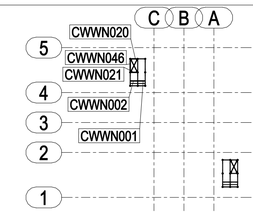

PLAN AT EL.+26810 TOS

HOLDS

REFERENCE DRAWINGS

DWG No.	DESCRIPTION
123A90-DDL-ST-DD-90063	TOPSIDE-WALKWAYS & STAIRS - ASSEMBLY
123A90-DDL-ST-DD-90064	TOPSIDE-WALKWAYS & STAIRS - ELEVATIONS
123A90-DDL-ST-DD-90065	TOPSIDE-WALKWAYS & STAIRS - NORTH SIDE - PLANS

REV.	DATE	DRN	CHKD	APPD	DESCRIPTION
0	12/03/2024	CM-TS	MR	DC	ISSUED FOR CONSTRUCTION

CROSSWIND

ROSETTI MARINO

TITLE :
BASE LOAD POWER HUB (BLPH)
TOP SIDES – WALKWAYS NORTH BEAMS PLAN AT EL.+26810 TOS
MARK CWWN001 – CWWN002 – CWWN020 – CWWN021 – CWWN046

CONTRACT NO./TITLE CW-I-WP4-2023-05/HOLLANDSE KUST NOORD WIND PARK			SCALE 1:10
DRAWN CM-TS	CHECKED M.ROSSI	APPROVED D.CASADIO	DATE 12/03/2024

A1	DRAWING NO. 123A90-FDL-ST-DD-90399	SHEET 001	REV. 0