


MARK	POS.	Q.TY	DENOMINATION	LENGTH (mm)	MATERIAL GRADE	STR. CAT.	WEIGHT (Kg)	P. SURF. (m^2)	NOTES
CWWN047	908	1	IPE330	3327	S355J2	4	151.2	4.17	
CWWN053	904	1	IPE330	3327	S355J2	4	151.2	4.17	
CWWN053	923	2	PL10x66.3	307	S355J2	4	3.2	0.10	
CWWN053	927	1	PL10x66.3	96	S355J2	4	0.5	0.02	
CWWN054	908	1	IPE330	3327	S355J2	4	151.2	4.17	
CWWN054	927	1	PL10x66.3	96	S355J2	4	0.5	0.02	
CWWN054	1083	1	PL10x66.3	96	S355J2	4	0.5	0.02	
CWWN055	884	1	IPE330	1727	S355J2	4	79.6	2.17	
						TOTALE	537.9	14.82	

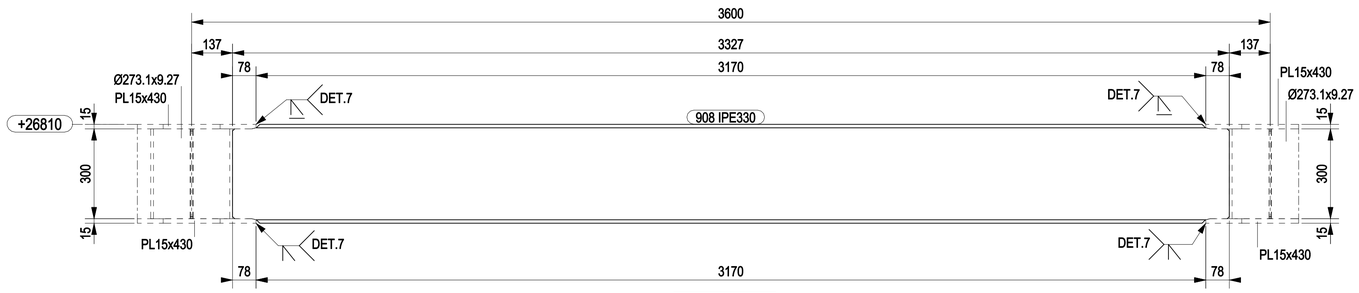


CWWN047

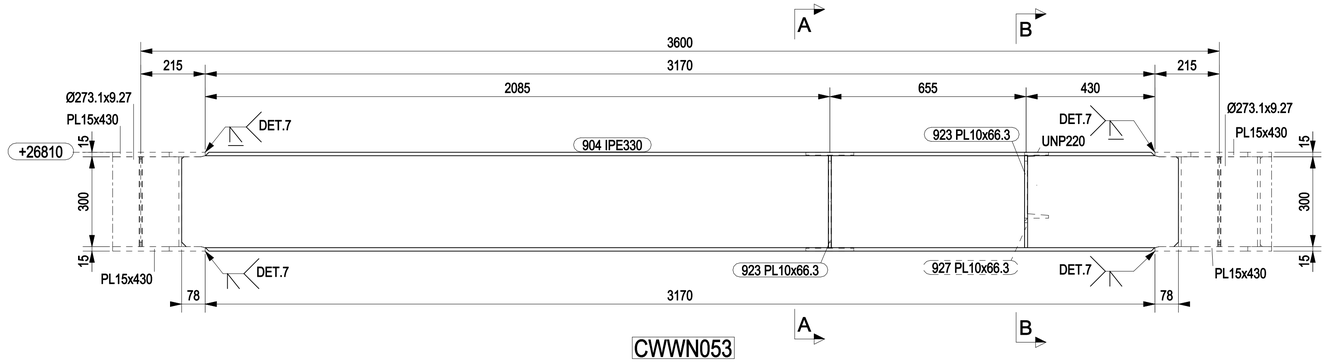


CWWN053

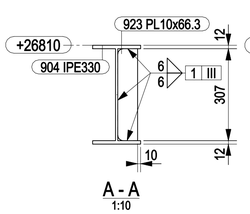


A - A
1:10

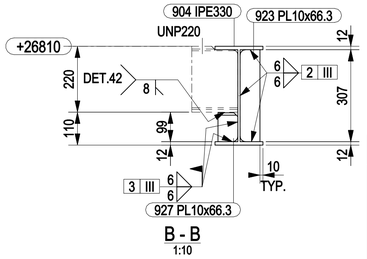


B - B
1:10

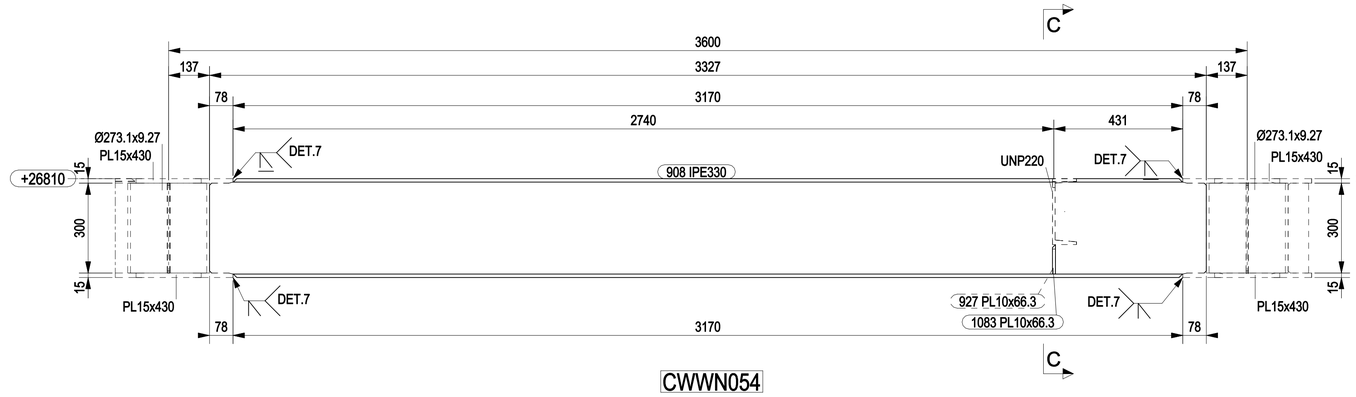


CWWN054

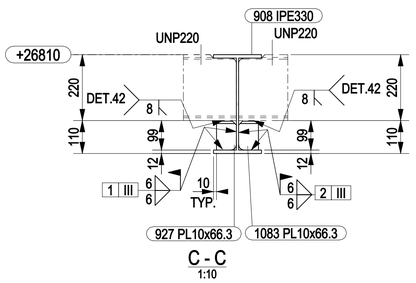


C - C
1:10

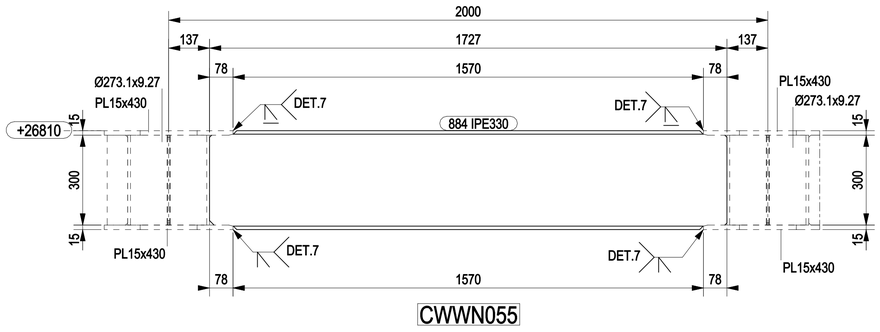

CWWN055

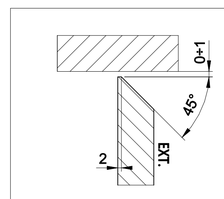

DETAIL 42

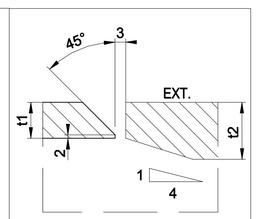


DETAIL 7

NOTES

1 – ALL DIMENSIONS AND ELEVATIONS ARE IN MILLIMETERS U.N.O.
2 – ALL ELEVATIONS ARE REFERED TO C.D.

KEY PLAN

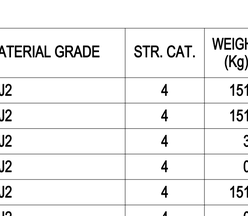

PLAN AT EL.+26810 TOS

HOLDS

REFERENCE DRAWINGS

DWG No.	DESCRIPTION
123A90-DDL-ST-DD-90063	TOPSIDE-WALKWAYS & STAIRS - ASSEMBLY
123A90-DDL-ST-DD-90064	TOPSIDE-WALKWAYS & STAIRS - ELEVATIONS
123A90-DDL-ST-DD-90065	TOPSIDE-WALKWAYS & STAIRS - NORTH SIDE - PLANS

REV.	DATE	DRN	CHKD	APPD	DESCRIPTION
0	12/03/2024	CM-TS	MR	DC	ISSUED FOR CONSTRUCTION

CROSSWIND

ROSETTI MARINO

TITLE :
BASE LOAD POWER HUB (BLPH)
TOP SIDES – WALKWAYS NORTH BEAMS PLAN AT EL.+26810 TOS
MARK CWWN047 – CWWN053 TO CWWN055

CONTRACT NO./TITLE CW-I-WP4-2023-05/HOLLANDSE KUST NOORD WIND PARK				SCALE 1:10
DRAWN CM-TS	CHECKED M.ROSSI	APPROVED D.CASADIO		DATE 12/03/2024
A1	DRAWING NO. 123A90-FDL-ST-DD-90400		SHEET 001	REV. 0