


MARK	POS.	Q.TY	DENOMINATION	LENGTH (mm)	MATERIAL GRADE	STR. CAT.	WEIGHT (Kg)	P. SURF. (m^2)	NOTES
CWWN056	907	1	IPE330	1727	S355J2	4	79.6	2.17	
CWWN057	908	1	IPE330	3327	S355J2	4	151.2	4.17	
CWWN058	908	1	IPE330	3327	S355J2	4	151.2	4.17	
CWWN058	923	2	PL10x66.3	307	S355J2	4	3.2	0.10	
CWWN058	1083	1	PL10x66.3	96	S355J2	4	0.5	0.02	
CWWN076	907	1	IPE330	1727	S355J2	4	76.1	2.17	
CWWN079	940	1	UNP220	1992	S355J2	5	56.7	1.43	
CWWN080	940	1	UNP220	1992	S355J2	5	56.7	1.43	
						TOTALE	575.2	15.65	

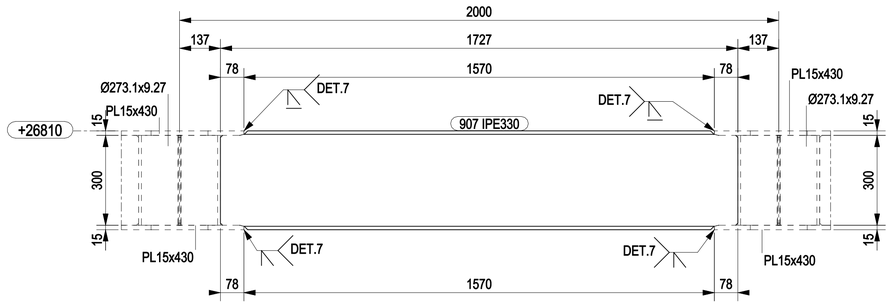


CWWN056

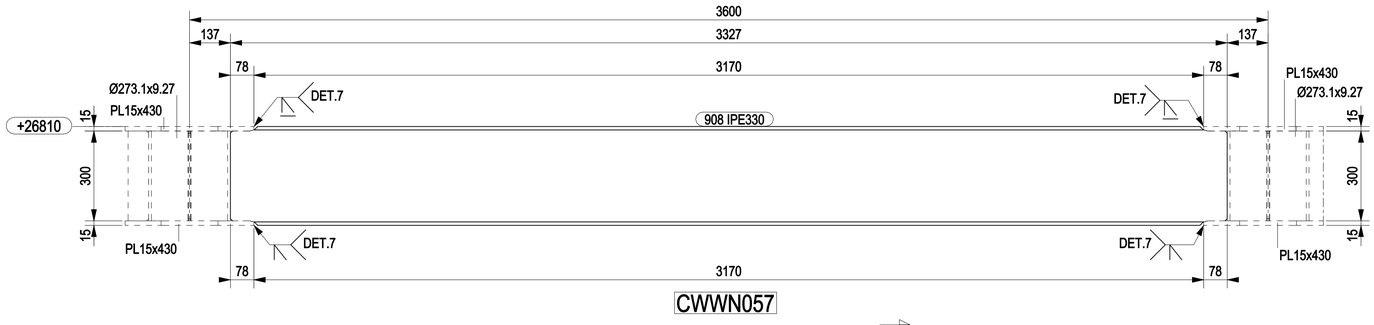


CWWN057

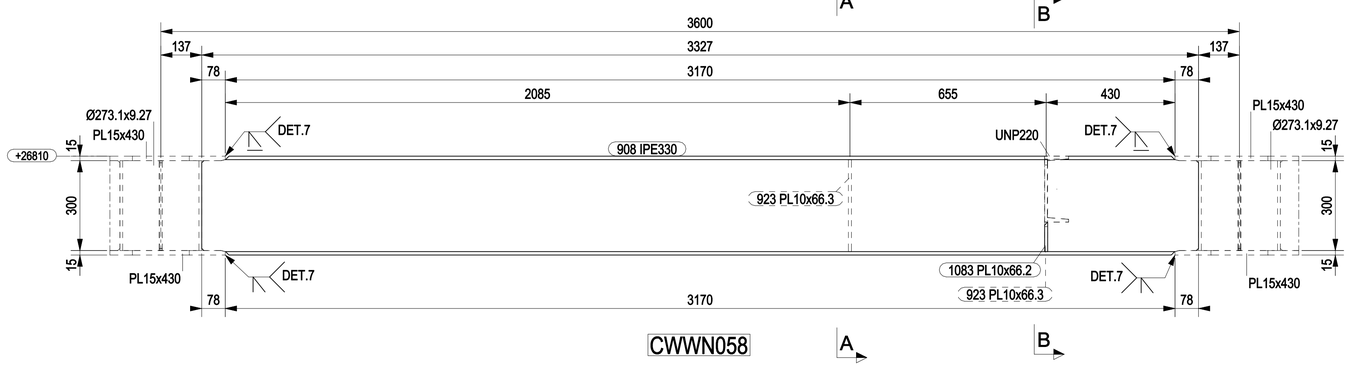


CWWN058

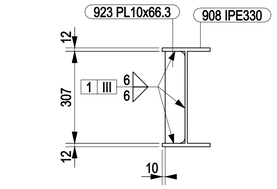


A - A
1:10

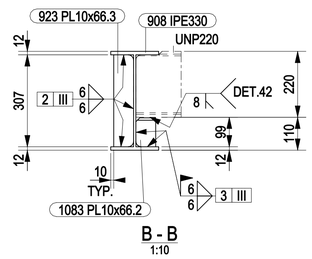


B - B
1:10

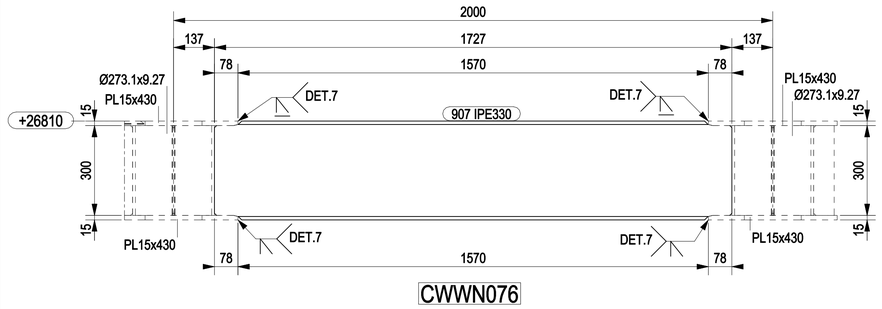


CWWN076

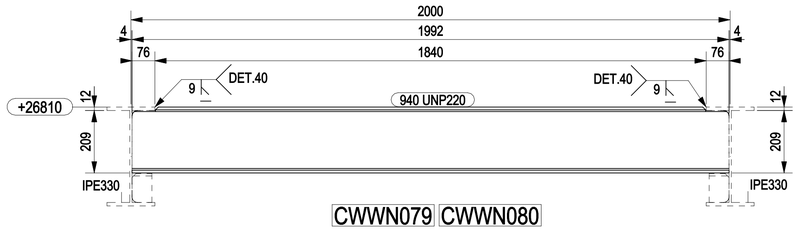


CWWN079 CWWN080

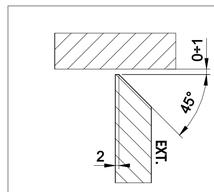

DETAIL 42

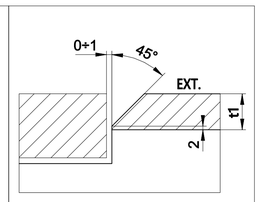

DETAIL 40

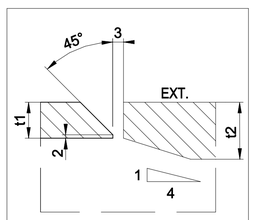


DETAIL 7

NOTES

1 – ALL DIMENSIONS AND ELEVATIONS ARE IN MILLIMETERS U.N.O.
2 – ALL ELEVATIONS ARE REFERED TO C.D.

KEY PLAN

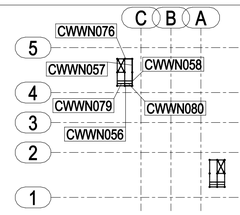

PLAN AT EL.+26810 TOS

HOLDS

REFERENCE DRAWINGS

DWG No.	DESCRIPTION
123A90-DDL-ST-DD-90063	TOPSIDE-WALKWAYS & STAIRS - ASSEMBLY
123A90-DDL-ST-DD-90064	TOPSIDE-WALKWAYS & STAIRS - ELEVATIONS
123A90-DDL-ST-DD-90065	TOPSIDE-WALKWAYS & STAIRS - NORTH SIDE - PLANS

REV.	DATE	DRN	CHKD	APPD	DESCRIPTION
0	12/03/2024	CM-TS	MR	DC	ISSUED FOR CONSTRUCTION

CROSSWIND

ROSETTI MARINO

TITLE :
BASE LOAD POWER HUB (BLPH)
TOP SIDES – WALKWAYS NORTH BEAMS PLAN AT EL.+26810 TOS
MARK CWWN056 TO CWWN058 – CWWN076 – CWWN079 – CWWN080

CONTRACT NO./TITLE CW-I-WP4-2023-05/HOLLANDSE KUST NOORD WIND PARK			SCALE 1:10
DRAWN CM-TS	CHECKED M.ROSSI	APPROVED D.CASADIO	DATE 12/03/2024
A1	DRAWING NO. 123A90-FDL-ST-DD-90404	SHEET 001	REV. 0