


MARK	POS.	Q.TY	DENOMINATION	LENGTH (mm)	MATERIAL GRADE	STR. CAT.	WEIGHT (Kg)	P. SURF. (m^2)	NOTES
CWWN022	885	1	PL25x360	390	S355J2	4	27.3	0.32	
CWWN022	901	1	PL10x68.4	290	S355J2	4	1.5	0.05	
CWWN022	910	2	PL20x430	430	S355J2	4	55.0	0.76	
CWWN022	914	2	Ø273.1x9.27	290	S355J2	4	17.0	0.25	
CWWN022	1072	1	HEA340	2325	S355J2	4	189.7	4.17	
						TOTALE	290.5	5.55	

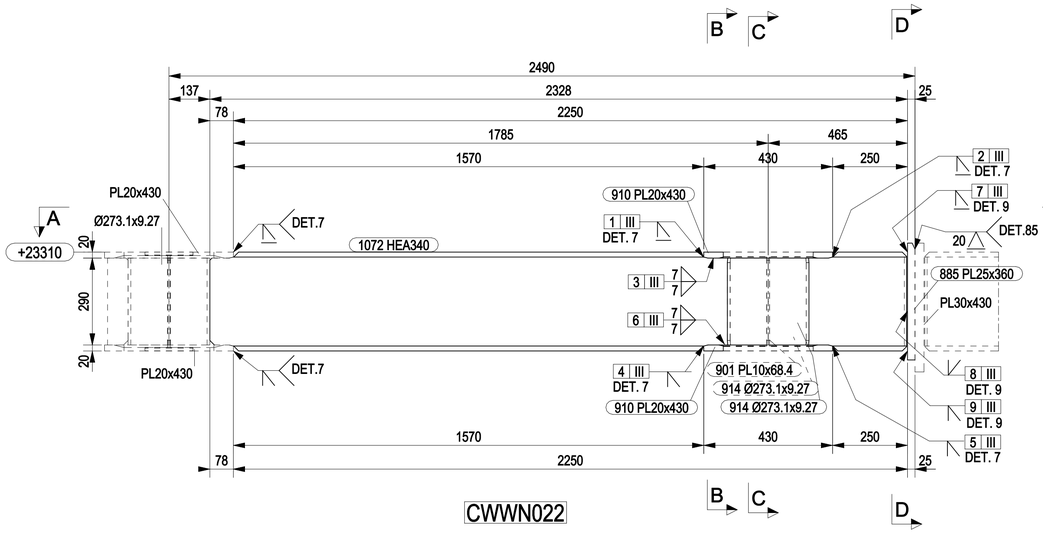


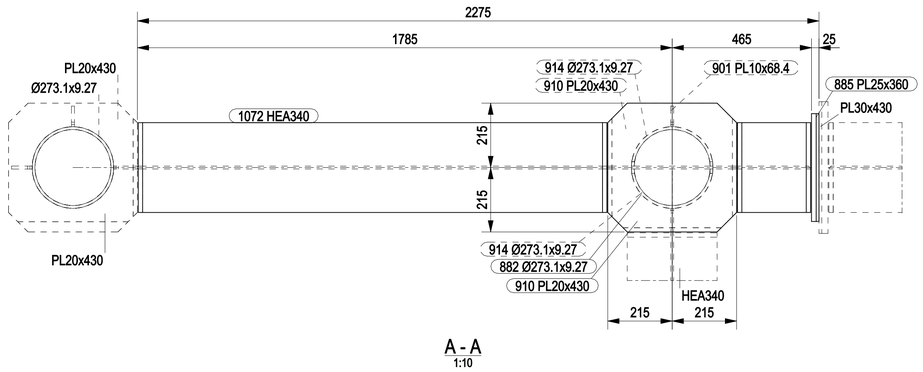


A - A
1:10

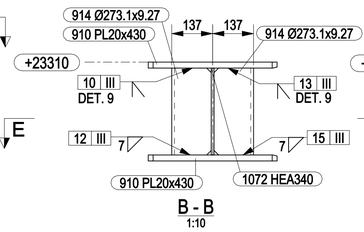


B - B
1:10

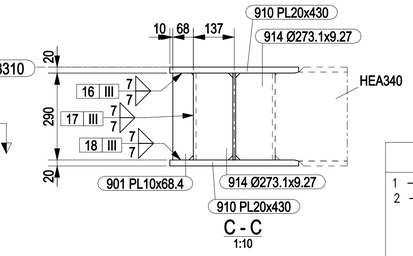


C - C
1:10

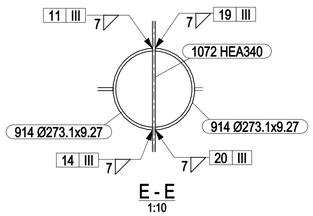


E - E
1:10

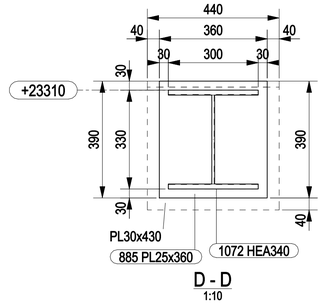


D - D
1:10

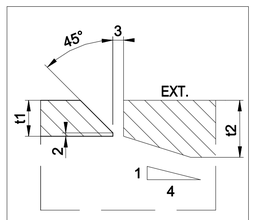

DETAIL 7

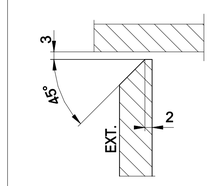

DETAIL 9

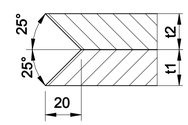


DETAIL 85

NOTES

1 – ALL DIMENSIONS AND ELEVATIONS ARE IN MILLIMETERS U.N.O.
2 – ALL ELEVATIONS ARE REFERED TO C.D.

KEY PLAN

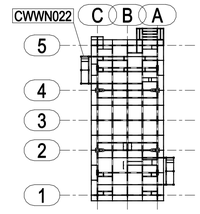

PLAN AT EL.+23310 TOS

HOLDS

REFERENCE DRAWINGS

DWG No.	DESCRIPTION
123A90-DDL-ST-DD-90063	TOPSIDE-WALKWAYS & STAIRS - ASSEMBLY
123A90-DDL-ST-DD-90064	TOPSIDE-WALKWAYS & STAIRS - ELEVATIONS
123A90-DDL-ST-DD-90065	TOPSIDE-WALKWAYS & STAIRS - NORTH SIDE - PLANS

REV.	DATE	DRN	CHKD	APPD	DESCRIPTION
0	12/03/2024	CM-TS	MR	DC	ISSUED FOR CONSTRUCTION

CROSSWIND

ROSETTI MARINO

TITLE :
BASE LOAD POWER HUB (BLPH)
TOP SIDES – WALKWAYS NORTH BEAMS PLAN AT EL. +23310 TOS
MARK CWWN022

CONTRACT NO./TITLE CW-I-WP4-2023-05/HOLLANDSE KUST NOORD WIND PARK | SCALE 1:10

DRAWN CM-TS | CHECKED M.ROSSI | APPROVED D.CASADIO | DATE 12/03/2024

A1 | DRAWING NO. 123A90-FDL-ST-DD-90406 | SHEET 001 | REV. 0