


MARK	POS.	Q.TY	DENOMINATION	LENGTH (mm)	MATERIAL GRADE	STR. CAT.	WEIGHT (Kg)	P. SURF. (m^2)	NOTES
CWWN028	900	1	HEA340	3327	S355J2	4	334.5	5.97	
CWWN028	921	2	PL10x135.2	297	S355J2	4	6.3	0.18	
CWWN028	922	1	PL10x91.5	135	S355J2	4	0.9	0.03	
CWWN033	898	1	IPE330	3327	S355J2	4	151.2	4.17	
CWWN034	898	1	IPE330	3327	S355J2	4	151.2	4.17	
CWWN034	923	2	PL10x66.2	307	S355J2	4	3.2	0.10	
CWWN034	1071	1	PL10x66.2	96	S355J2	4	0.5	0.02	
						TOTALE	647.7	14.63	

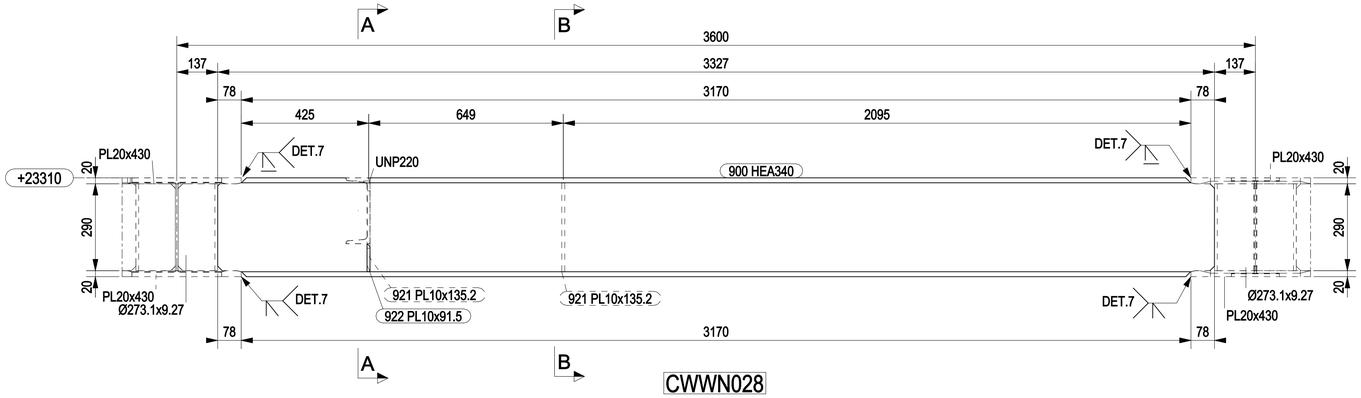


CWWN028

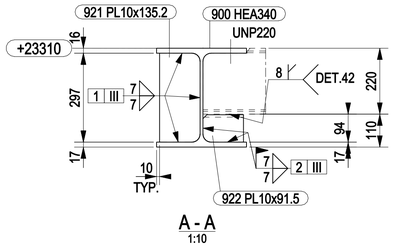


A - A
1:10

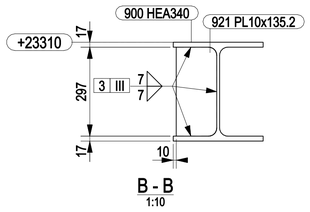


B - B
1:10

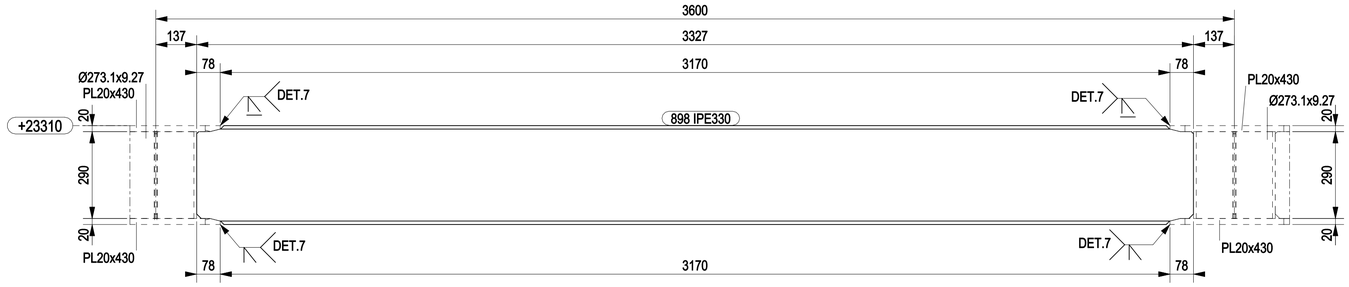


CWWN033

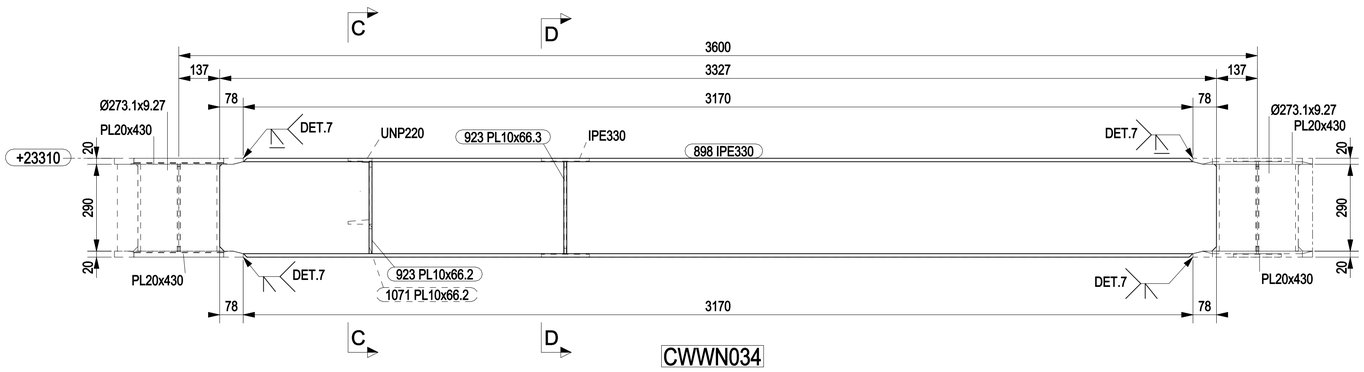


CWWN034

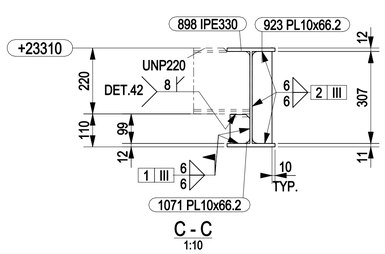


C - C
1:10

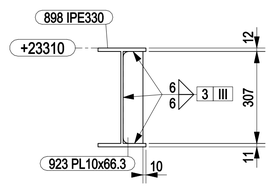

D - D
1:10

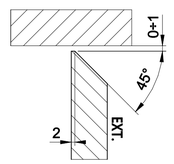

DETAIL 42

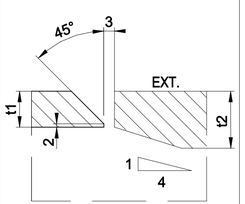


DETAIL 7

NOTES

1 – ALL DIMENSIONS AND ELEVATIONS ARE IN MILLIMETERS U.N.O.
2 – ALL ELEVATIONS ARE REFERED TO C.D.

KEY PLAN

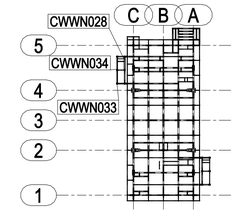

PLAN AT EL.+23310 TOS

HOLDS

REFERENCE DRAWINGS

DWG No.	DESCRIPTION
123A90-DDL-ST-DD-90063	TOPSIDE-WALKWAYS & STAIRS - ASSEMBLY
123A90-DDL-ST-DD-90064	TOPSIDE-WALKWAYS & STAIRS - ELEVATIONS
123A90-DDL-ST-DD-90065	TOPSIDE-WALKWAYS & STAIRS - NORTH SIDE - PLANS

REV.	DATE	DRN	CHKD	APPD	DESCRIPTION
0	12/03/2024	CM-TS	MR	DC	ISSUED FOR CONSTRUCTION

CROSSWIND

ROSETTI MARINO

TITLE :
BASE LOAD POWER HUB (BLPH)
TOP SIDES - WALKWAYS NORTH BEAMS PLAN AT EL. +23310 TOS
MARK CWWN028 - CWWN033 - CWWN034

CONTRACT NO./TITLE CW-I-WP4-2023-05/HOLLANDSE KUST NOORD WIND PARK | SCALE 1:10
DRAWN CM-TS | CHECKED M.ROSSI | APPROVED D.CASADIO | DATE 12/03/2024
A1 | DRAWING NO. 123A90-FDL-ST-DD-90408 | SHEET 001 | REV. 0