




CWWN035

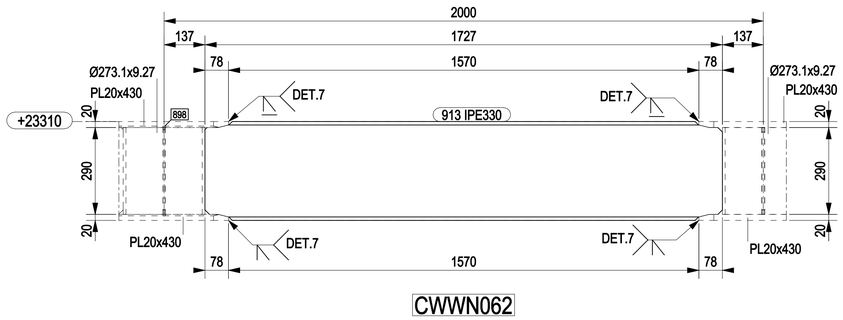


CWWN062

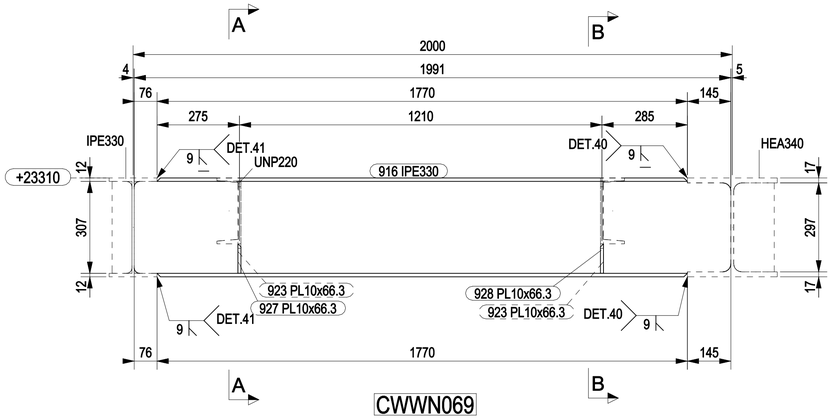


CWWN069

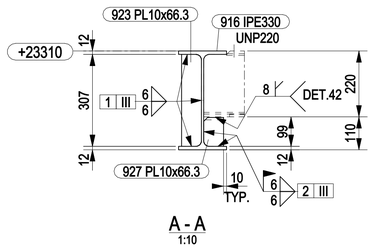


A - A
1:10

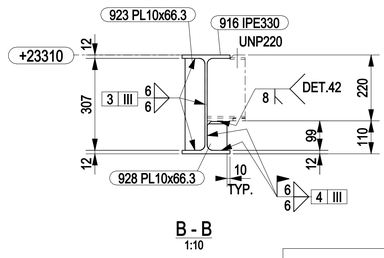


B - B
1:10

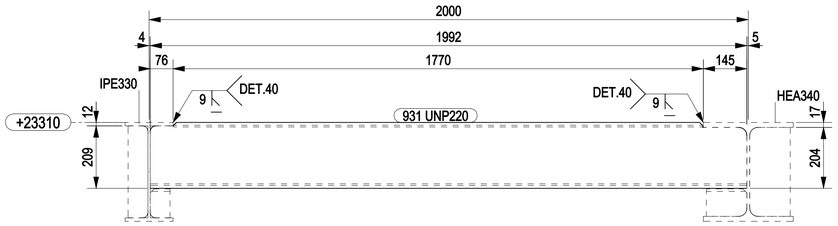


CWWN078

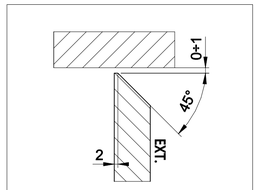


DETAIL 42

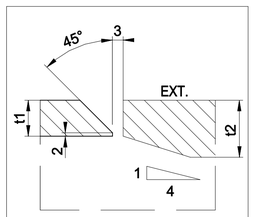

DETAIL 7

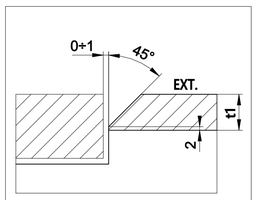

DETAIL 40

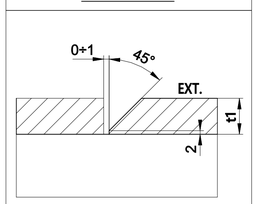


DETAIL 41

MARK	POS.	Q.TY	DENOMINATION	LENGTH (mm)	MATERIAL GRADE	STR. CAT.	WEIGHT (Kg)	P. SURF. (m^2)	NOTES
CWWN035	900	1	HEA340	3327	S355J2	4	334.5	5.97	
CWWN062	913	1	IPE330	1727	S355J2	4	76.0	2.17	
CWWN069	916	1	IPE330	1991	S355J2	4	90.9	2.50	
CWWN069	923	2	PL10x66.3	307	S355J2	4	3.2	0.10	
CWWN069	927	1	PL10x66.3	97	S355J2	4	0.5	0.02	
CWWN069	928	1	PL10x66.3	97	S355J2	4	0.5	0.02	
CWWN078	931	1	UNP220	1992	S355J2	5	56.7	1.43	
						TOTALE	562.3	12.19	

NOTES

1 – ALL DIMENSIONS AND ELEVATIONS ARE IN MILLIMETERS U.N.O.
2 – ALL ELEVATIONS ARE REFERED TO C.D.

KEY PLAN

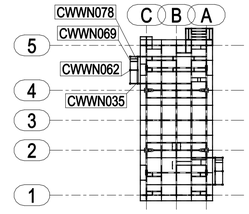

PLAN AT EL.+23310 TOS

HOLDS

REFERENCE DRAWINGS

DWG No.	DESCRIPTION
123A90-DDL-ST-DD-90063	TOPSIDE-WALKWAYS & STAIRS - ASSEMBLY
123A90-DDL-ST-DD-90064	TOPSIDE-WALKWAYS & STAIRS - ELEVATIONS
123A90-DDL-ST-DD-90065	TOPSIDE-WALKWAYS & STAIRS - NORTH SIDE - PLANS

REV.	DATE	DRN	CHKD	APPD	DESCRIPTION
0	12/03/2024	CM-TS	MR	DC	ISSUED FOR CONSTRUCTION

CROSSWIND

ROSETTI MARINO

TITLE :
BASE LOAD POWER HUB (BLPH)
TOP SIDES – WALKWAYS NORTH BEAMS PLAN AT EL. +23310 TOS
MARK CWWN035 – CWWN062 – CWWN069 – CWWN078

CONTRACT NO./TITLE CW-I-WP4-2023-05/HOLLANDSE KUST NOORD WIND PARK			SCALE 1:10
DRAWN CM-TS	CHECKED M.ROSSI	APPROVED D.CASADIO	DATE 12/03/2024
A1	DRAWING NO. 123A90-FDL-ST-DD-90409	SHEET 001	REV. 0