
MARK	POS.	Q.TY	DENOMINATION	LENGTH (mm)	MATERIAL GRADE	STR. CAT.	WEIGHT (Kg)	P. SURF. (m^2)	NOTES
CWWN004	882	1	Ø273.1x9.27	3170	API5LX52	4	190.4	2.72	
CWWN005	882	1	Ø273.1x9.27	3170	API5LX52	4	190.4	2.72	
CWWN006	882	1	Ø273.1x9.27	3170	API5LX52	4	190.4	2.72	
CWWN007	882	1	Ø273.1x9.27	3170	API5LX52	4	190.4	2.72	
CWWN008	882	1	Ø273.1x9.27	3170	API5LX52	4	190.4	2.72	
CWWN009	882	1	Ø273.1x9.27	3170	API5LX52	4	190.4	2.72	
CWWN010	882	1	Ø273.1x9.27	3170	API5LX52	4	190.4	2.72	
CWWN011	882	1	Ø273.1x9.27	3170	API5LX52	4	190.4	2.72	
CWWN012	882	1	Ø273.1x9.27	3170	API5LX52	4	190.4	2.72	
CWWN013	882	1	Ø273.1x9.27	3170	API5LX52	4	190.4	2.72	
CWWN014	882	1	Ø273.1x9.27	3170	API5LX52	4	190.4	2.72	
CWWN015	882	1	Ø273.1x9.27	3170	API5LX52	4	190.4	2.72	
CWWN016	882	1	Ø273.1x9.27	3170	API5LX52	4	190.4	2.72	
CWWN017	882	1	Ø273.1x9.27	3170	API5LX52	4	190.4	2.72	
						TOTALE	2665.8	38.15	

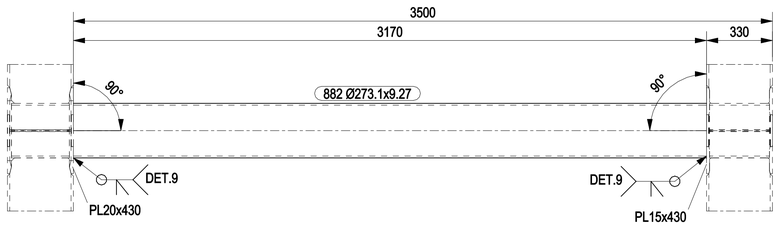


CWWN004	CWWN005	CWWN006	CWWN007	
CWWN008	CWWN009	CWWN010	CWWN011	
CWWN012	CWWN013	CWWN014	CWWN015	
	CWWN016	CWWN017		

NOTES

1 – ALL DIMENSIONS AND ELEVATIONS ARE IN MILLIMETERS U.N.O.
2 – ALL ELEVATIONS ARE REFERED TO C.D.

KEY PLAN

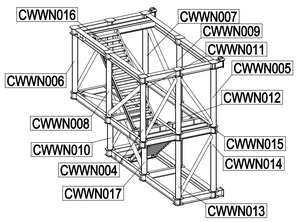


ISOMETRIC VIEW WALWKAY NORD

HOLDS

REFERENCE DRAWINGS

DWG No.	DESCRIPTION
123A90-DDL-ST-DD-90063	TOPSIDE-WALKWAYS & STAIRS - ASSEMBLY
123A90-DDL-ST-DD-90064	TOPSIDE-WALKWAYS & STAIRS - ELEVATIONS
123A90-DDL-ST-DD-90109	TOPSIDE-WALKWAYS & STAIRS - NORTH SIDE - SECTIONS

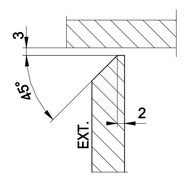

DETAIL 9

REV.	DATE	DRN	CHKD	APPD	DESCRIPTION
0	12/03/2024	CM-TS	MR	DC	ISSUED FOR CONSTRUCTION

CROSSWIND

ROSETTI MARINO

TITLE :
BASE LOAD POWER HUB (BLPH)
TOP SIDES – WALKWAYS NORD COLUMNS & BRACINGS
MARK CWWN004 TO CWWN017

CONTRACT NO./TITLE CW-I-WP4-2023-05/HOLLANDSE KUST NOORD WIND PARK			SCALE 1:15
DRAWN CM-TS	CHECKED M.ROSSI	APPROVED D.CASADIO	DATE 12/03/2024
A1	DRAWING NO. 123A90-FDL-ST-DD-90412	SHEET 001	REV. 0