

MARK	POS.	Q.TY	DENOMINATION	LENGTH (mm)	MATERIAL GRADE	STR. CAT.	WEIGHT (Kg)	P. SURF. (m^2)	NOTES
CWWN059	909	1	Ø219.1x8.18	4454	API5LX52	4	183.2	2.98	
CWWN060	909	1	Ø219.1x8.18	4454	API5LX52	4	183.2	2.98	
CWWN061	909	1	Ø219.1x8.18	4454	API5LX52	4	183.2	2.98	
CWWN063	915	1	Ø168.3x7.11	3422	API5LX52	4	90.2	1.70	
CWWN064	915	1	Ø168.3x7.11	3422	API5LX52	4	90.2	1.70	
CWWN065	915	1	Ø168.3x7.11	3422	API5LX52	4	90.2	1.70	
CWWN066	915	1	Ø168.3x7.11	3422	API5LX52	4	90.2	1.70	
CWWN067	915	1	Ø168.3x7.11	3422	API5LX52	4	90.2	1.70	
CWWN068	915	1	Ø168.3x7.11	3422	API5LX52	4	90.2	1.70	
						TOTALE	1090.7	19.17	

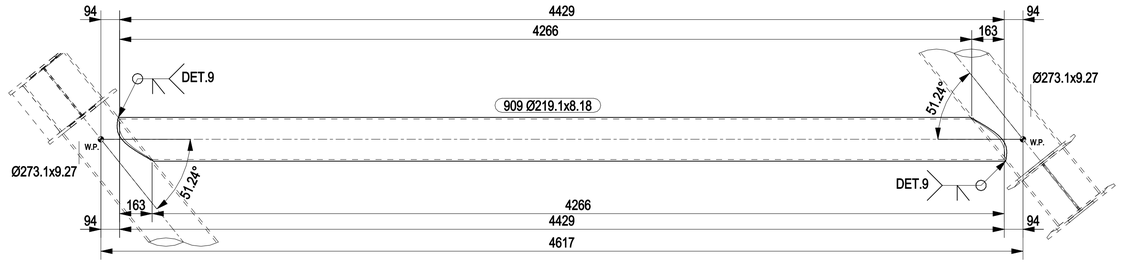

CWWN059 CWWN060 CWWN061

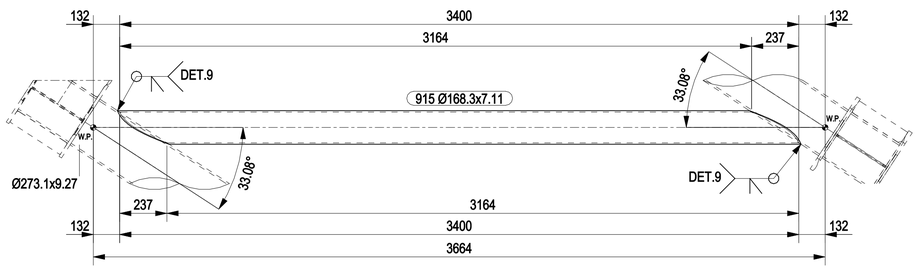


CWWN063 CWWN064 CWWN065
CWWN066 CWWN067 CWWN068

NOTES

1 – ALL DIMENSIONS AND ELEVATIONS ARE IN MILLIMETERS U.N.O.
2 – ALL ELEVATIONS ARE REFERED TO C.D.

KEY PLAN

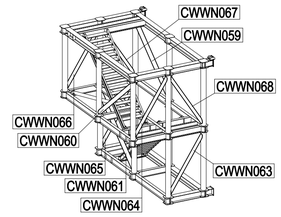


ISOMETRIC VIEW WALWKAY NORD

HOLDS

REFERENCE DRAWINGS

DWG No.	DESCRIPTION
123A90-DDL-ST-DD-90063	TOPSIDE-WALKWAYS & STAIRS - ASSEMBLY
123A90-DDL-ST-DD-90064	TOPSIDE-WALKWAYS & STAIRS - ELEVATIONS
123A90-DDL-ST-DD-90109	TOPSIDE-WALKWAYS & STAIRS - NORTH SIDE - SECTIONS

REV.	DATE	DRN	CHKD	APPD	DESCRIPTION
0	12/03/2024	CM-TS	MR	DC	ISSUED FOR CONSTRUCTION

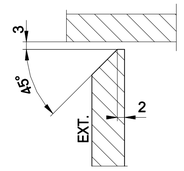

DETAIL 9

CROSSWIND

ROSETTI MARINO

TITLE :
BASE LOAD POWER HUB (BLPH)
TOP SIDES – WALKWAYS NORD COLUMNS & BRACINGS
MARK CWWN059 TO CWWN061 – CWWN063 TO CWWN068

CONTRACT NO./TITLE CW-I-WP4-2023-05/HOLLANDSE KUST NOORD WIND PARK			SCALE 1:15
DRAWN CM-TS	CHECKED M.ROSSI	APPROVED D.CASADIO	DATE 12/03/2024
A1	DRAWING NO. 123A90-FDL-ST-DD-90413	SHEET 001	REV. 0