


MARK	POS.	Q.TY	DENOMINATION	LENGTH (mm)	MATERIAL GRADE	STR. CAT.	WEIGHT (Kg)	P. SURF. (m^2)	NOTES
CWWN077	925	2	PL10x337.2	456	S355J2	4	20.8	0.56	
CWWN077	926	1	Ø168.3x7.11	3449	API5LX52	4	91.8	1.74	
CWWN077	936	4	PL8x148.3	157	S355J2	4	4.5	0.16	
						TOTALE	117.1	2.46	

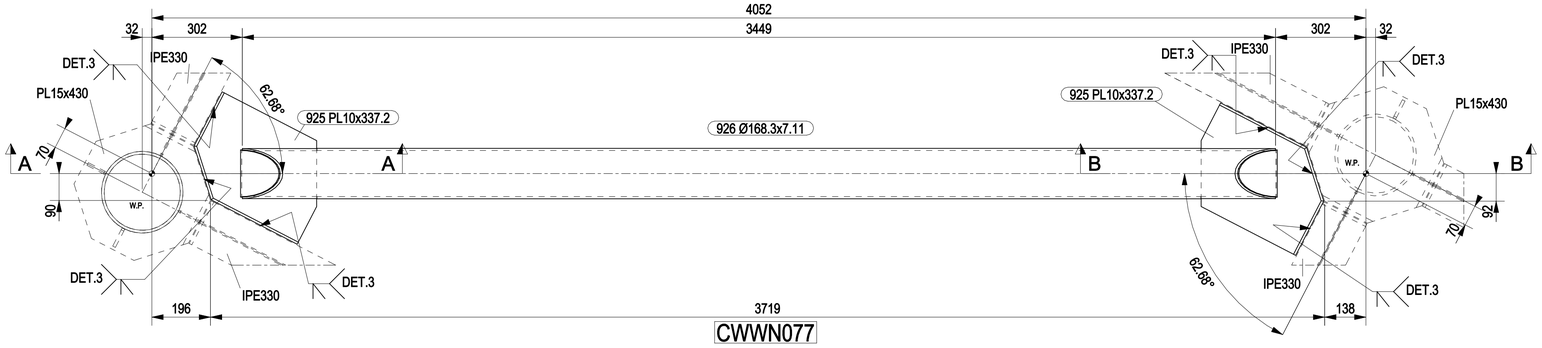


CWWN077

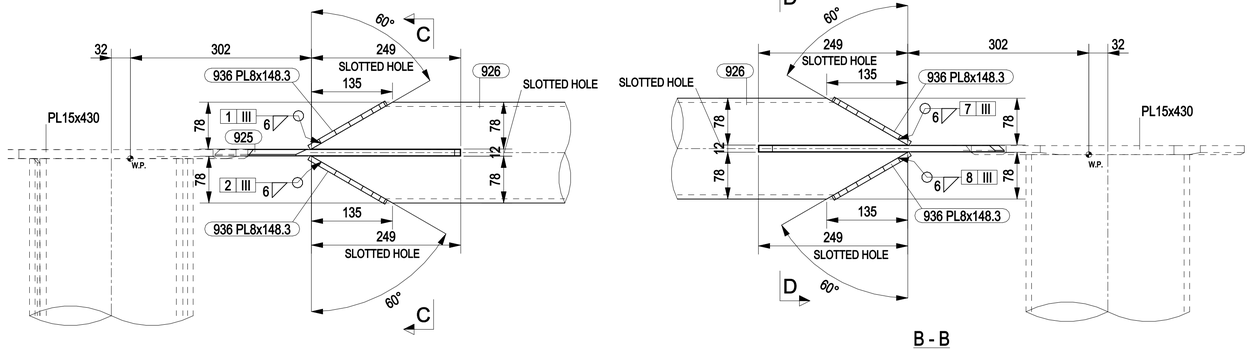


B - B
1:5

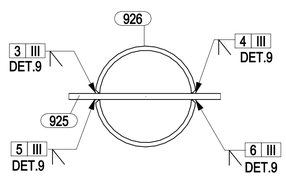


C - C
1:5

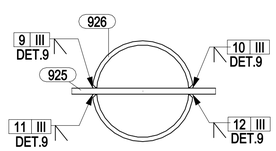

D - D
1:5

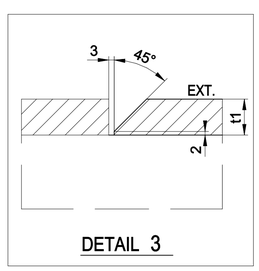

DETAIL 3

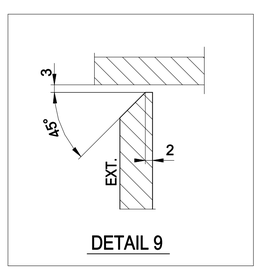


DETAIL 9

NOTES

1 – ALL DIMENSIONS AND ELEVATIONS ARE IN MILLIMETERS U.N.O.
2 – ALL ELEVATIONS ARE REFERED TO C.D.

KEY PLAN

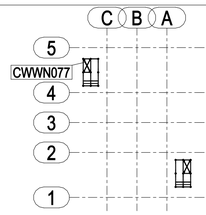

PLAN AT EL.+26810 TOS

HOLDS

REFERENCE DRAWINGS

DWG No.	DESCRIPTION
123A90-DDL-ST-DD-90063	TOPSIDE-WALKWAYS & STAIRS - ASSEMBLY
123A90-DDL-ST-DD-90064	TOPSIDE-WALKWAYS & STAIRS - ELEVATIONS
123A90-DDL-ST-DD-90065	TOPSIDE-WALKWAYS & STAIRS - NORTH SIDE - PLANS

REV.	DATE	DRN	CHKD	APPD	DESCRIPTION
0	12/03/2024	CM-TS	MR	DC	ISSUED FOR CONSTRUCTION

CROSSWIND

ROSETTI MARINO

TITLE :
BASE LOAD POWER HUB (BLPH)
TOP SIDES – WALKWAYS NORD HOR. BRACING PLAN AT +26810 TOS
MARK CWWN077

CONTRACT NO./TITLE CW-I-WP4-2023-05/HOLLANDSE KUST NOORD WIND PARK			SCALE 1:10
DRAWN CM-TS	CHECKED M.ROSSI	APPROVED D.CASADIO	DATE 12/03/2024
A1	DRAWING NO. 123A90-FDL-ST-DD-90415	SHEET 001	REV. 0