
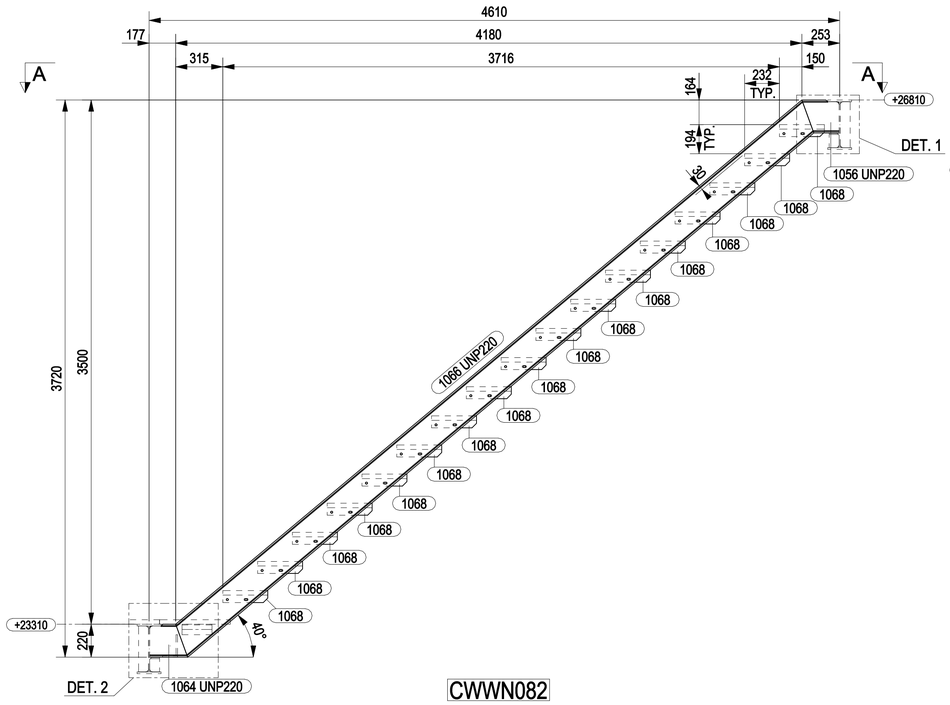


CWWN082

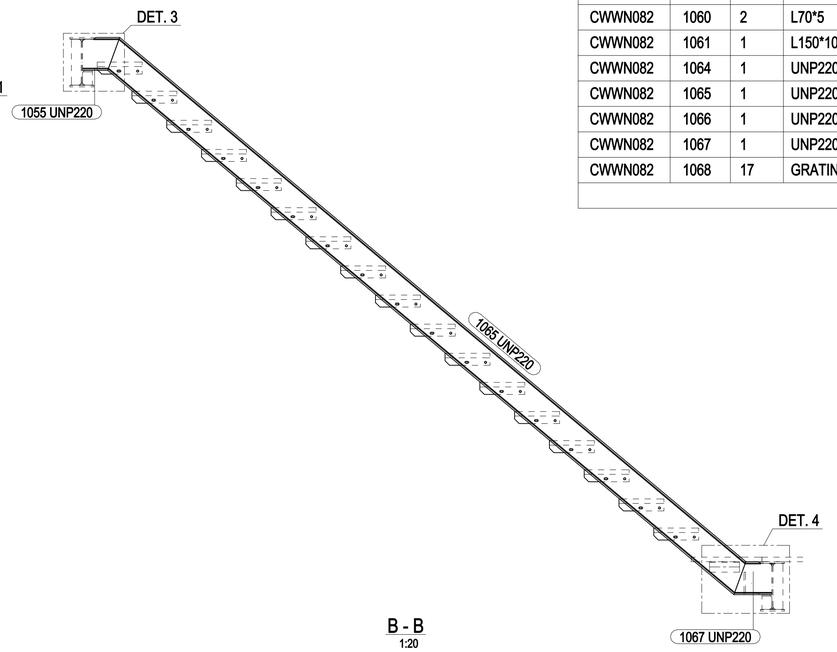


B - B
1:20

MARK	POS.	Q.TY	DENOMINATION	LENGTH (mm)	MATERIAL GRADE	STR. CAT.	WEIGHT (Kg)	P. SURF. (m^2)	NOTES
CWWN082	1055	1	UNP220	249	S355J2	5	5.5	0.18	
CWWN082	1056	1	UNP220	249	S355J2	5	5.5	0.18	
CWWN082	1060	2	L70*5	200	S355J2	5	2.1	0.11	
CWWN082	1061	1	L150*100*10	1200	S355J2	5	22.8	0.59	
CWWN082	1064	1	UNP220	254	S355J2	5	5.6	0.18	
CWWN082	1065	1	UNP220	5532	S355J2	5	160.0	3.97	
CWWN082	1066	1	UNP220	5532	S355J2	5	160.0	3.97	
CWWN082	1067	1	UNP220	254	S355J2	5	5.6	0.18	
CWWN082	1068	17	GRATING STEP 30x300	1194	S235JR	5	1456.3	14.75	
						TOTALE	1823.5	24.11	


BILL OF BOLTS				
Q.TY	DENOMINATION	MATERIAL	WEIGHT kg	NOTES
68	SCREW M12*55	CL. 8.8	2.72	HOT DIP GALV.
136	NUT M12	CL. 8	2.72	HOT DIP GALV.
136	WASHER M12	R40	1.02	HOT DIP GALV.

NOTES


1 – ALL DIMENSIONS AND ELEVATIONS ARE IN MILLIMETERS U.N.O.
2 – ALL ELEVATIONS ARE REFERED TO C.D.

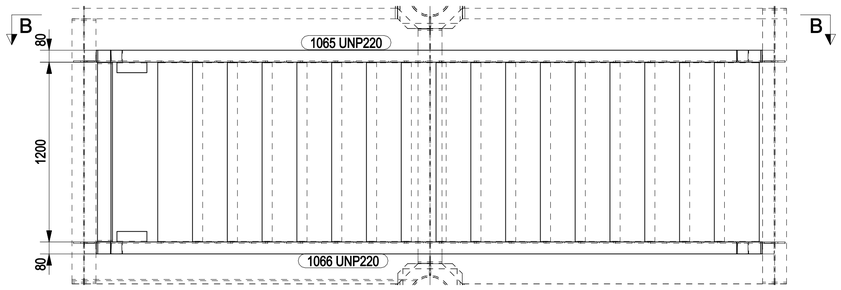

A - A
1:20

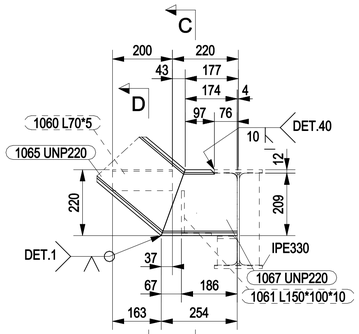


DETAIL 4
SCALE 1:10

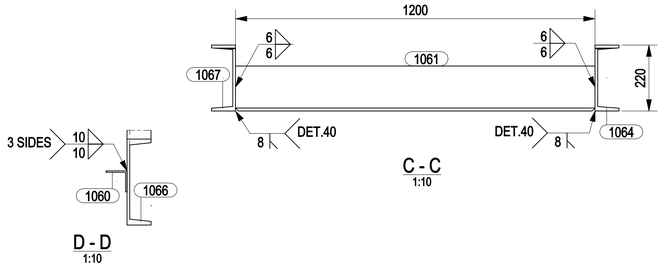


C - C
1:10


D - D
1:10

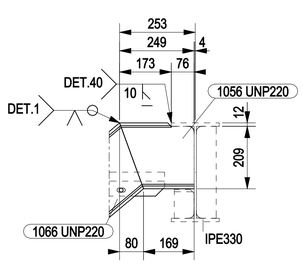


DETAIL 1
SCALE 1:10

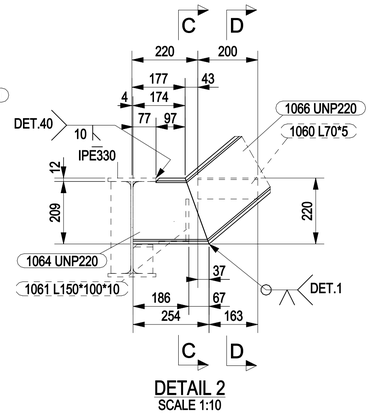


DETAIL 2
SCALE 1:10

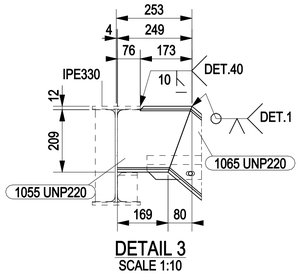


DETAIL 3
SCALE 1:10

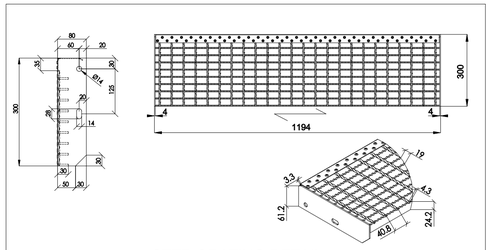

STEP GRATING DETAIL
STEP TO BE HOT DIP GLAVANIZED

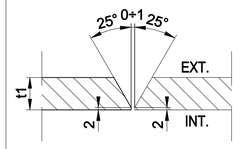


DETAIL 1

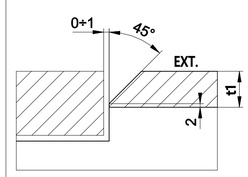

DETAIL 40

KEY PLAN

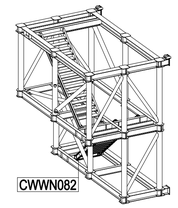

ISOMETRIC VIEW WALWKAY NORD

HOLDS

REFERENCE DRAWINGS

DWG No.	DESCRIPTION
123A90-DDL-ST-DD-90063	TOPSIDE-WALKWAYS & STAIRS - ASSEMBLY
123A90-DDL-ST-DD-90064	TOPSIDE-WALKWAYS & STAIRS - ELEVATIONS
123A90-DDL-ST-DD-90065	TOPSIDE-WALKWAYS & STAIRS - NORTH SIDE - PLANS

REV.	DATE	DRN	CHKD	APPD	DESCRIPTION
0	12/03/2024	CM-TS	MR	DC	ISSUED FOR CONSTRUCTION

CROSSWIND

ROSETTI MARINO

TITLE :
BASE LOAD POWER HUB (BLPH)
TOP SIDES – WALKWAYS NORTH STAIRS
MARK CWWN082

CONTRACT NO./TITLE CW-I-WP4-2023-05/HOLLANDSE KUST NOORD WIND PARK				SCALE 1:20
DRAWN CM-TS	CHECKED M.ROSSI	APPROVED D.CASADIO		DATE 12/03/2024
A1	DRAWING NO. 123A90-FDL-ST-DD-90416		SHEET 001	REV. 0