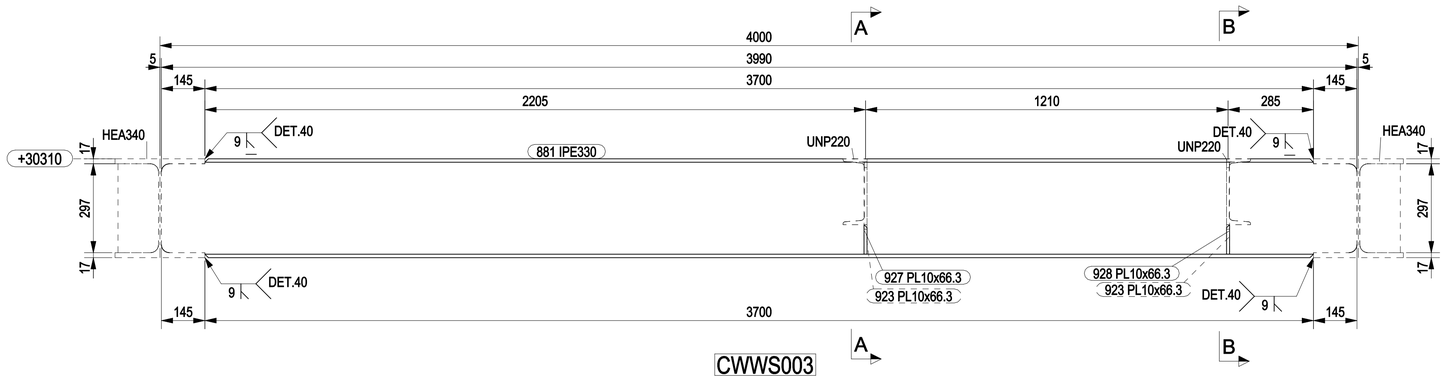
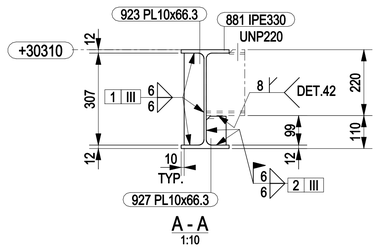
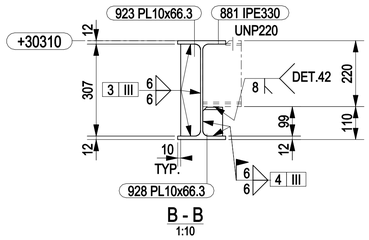
| MARK | POS. | Q.TY | DENOMINATION | LENGTH (mm) | MATERIAL GRADE | STR. CAT. | WEIGHT (Kg) | P. SURF. (m^2) | NOTES |
|---|---|---|---|---|---|---|---|---|---|
| CWWS003 | 881 | 1 | IPE330 | 3990 | S355J2 | 4 | 187.0 | 5.00 | |
| CWWS003 | 923 | 2 | PL10x66.3 | 307 | S355J2 | 4 | 3.2 | 0.10 | |
| CWWS003 | 927 | 1 | PL10x66.3 | 97 | S355J2 | 4 | 0.5 | 0.02 | |
| CWWS003 | 928 | 1 | PL10x66.3 | 97 | S355J2 | 4 | 0.5 | 0.02 | |
| CWWS018 | 883 | 1 | HEA340 | 1727 | S355J2 | 4 | 158.7 | 3.10 | |
| CWWS019 | 883 | 1 | HEA340 | 1727 | S355J2 | 4 | 158.7 | 3.10 | |
| CWWS023 | 886 | 1 | HEA340 | 3459 | S355J2 | 4 | 337.4 | 6.21 | |
| | | | | | | TOTALE | 845.9 | 17.54 | |



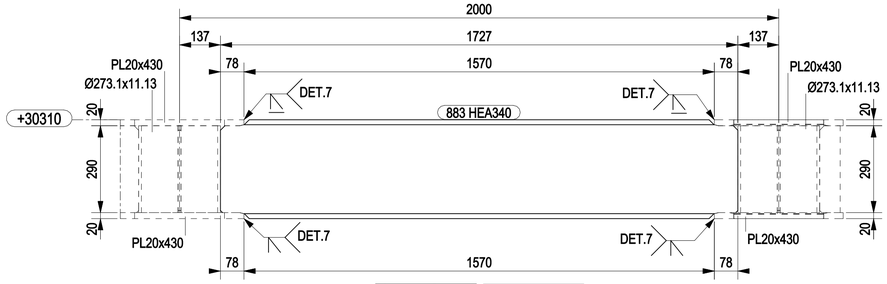

CWWS003



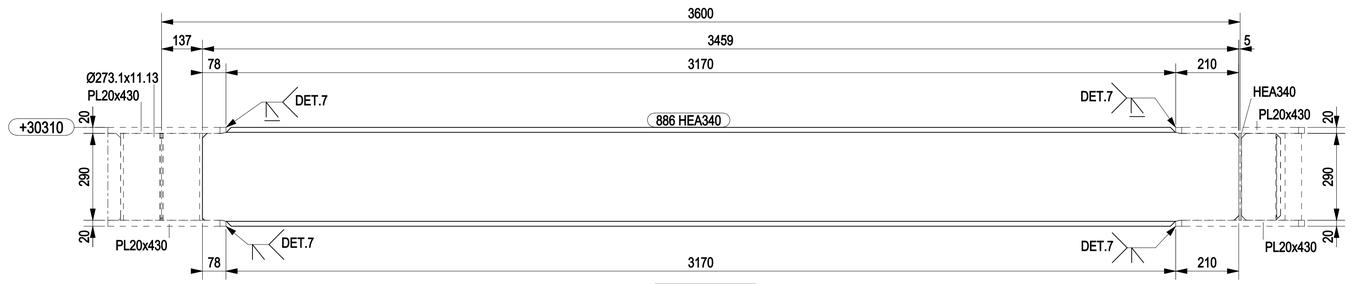

A - A
1:10



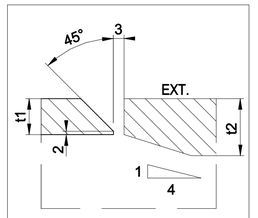

B - B
1:10



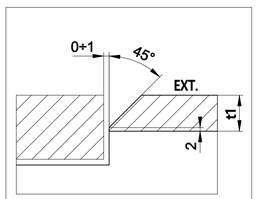

CWWS018 CWWS019



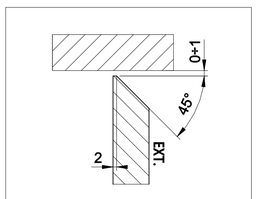

CWWS023




DETAIL 7




DETAIL 40

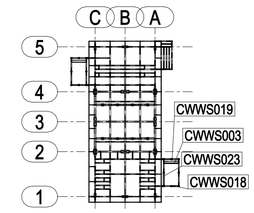



DETAIL 42

## NOTES

1 – ALL DIMENSIONS AND ELEVATIONS ARE IN MILLIMETERS U.N.O.
2 – ALL ELEVATIONS ARE REFERED TO C.D.

KEY PLAN




PLAN AT EL.+30310 TOS

HOLDS

## REFERENCE DRAWINGS

| DWG No. | DESCRIPTION |
|---|---|
| 123A90-DDL-ST-DD-90063 | TOPSIDE-WALKWAYS & STAIRS - ASSEMBLY |
| 123A90-DDL-ST-DD-90064 | TOPSIDE-WALKWAYS & STAIRS - ELEVATIONS |
| 123A90-DDL-ST-DD-90066 | TOPSIDE-WALKWAYS & STAIRS - SOUTH SIDE - PLANS |

| REV. | DATE | DRN | CHKD | APPD | DESCRIPTION |
|---|---|---|---|---|---|
| 0 | 18/03/2024 | CM-TS | MR | DC | ISSUED FOR CONSTRUCTION |

CROSSWIND

ROSETTI MARINO

TITLE :
BASE LOAD POWER HUB (BLPH)
TOP SIDES – WALKWAYS SOUTH BEAMS PLAN AT EL.+30310 TOS
MARK CWWS003 – CWWS018 – CWWS019 – CWWS023

| CONTRACT NO./TITLE CW-I-WP4-2023-05/HOLLANDSE KUST NOORD WIND PARK | | | SCALE 1:10 |
|---|---|---|---|
| DRAWN CM-TS | CHECKED M.ROSSI | APPROVED D.CASADIO | DATE 18/03/2024 |
| A1 | DRAWING NO. 123A90-FDL-ST-DD-90418 | SHEET 001 | REV. 0 |