


MARK	POS.	Q.TY	DENOMINATION	LENGTH (mm)	MATERIAL GRADE	STR. CAT.	WEIGHT (Kg)	P. SURF. (m^2)	NOTES
CWWS024	886	1	HEA340	3459	S355J2	4	337.4	6.21	
CWWS024	921	2	PL10x135.2	297	S355J2	4	6.3	0.18	
CWWS024	922	1	PL10x91.5	135	S355J2	4	0.9	0.03	
CWWS025	887	1	HEA340	3327	S355J2	4	334.5	5.97	
CWWS074	941	1	UNP220	3991	S355J2	5	114.9	2.87	
CWWS079	887	1	HEA340	3327	S355J2	4	334.5	5.97	
CWWS079	921	2	PL10x135.2	297	S355J2	4	6.3	0.18	
CWWS079	1074	1	PL10x91.5	135	S355J2	4	0.9	0.03	
						TOTALE	1135.7	21.43	

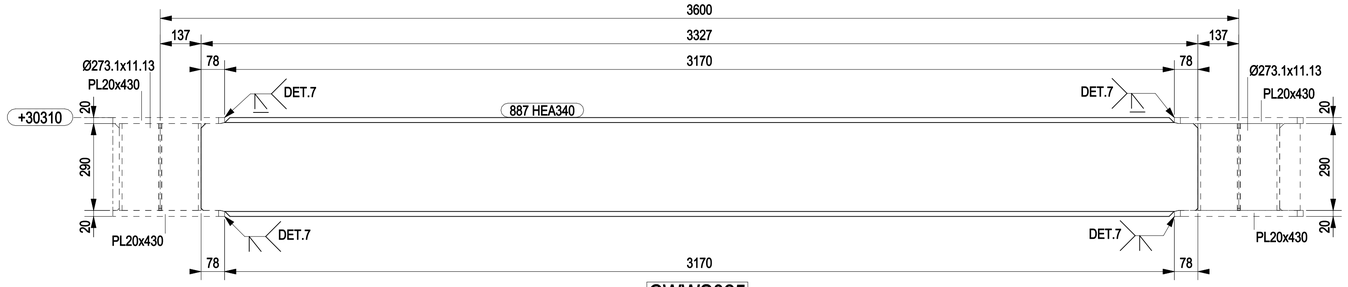


CWWS025

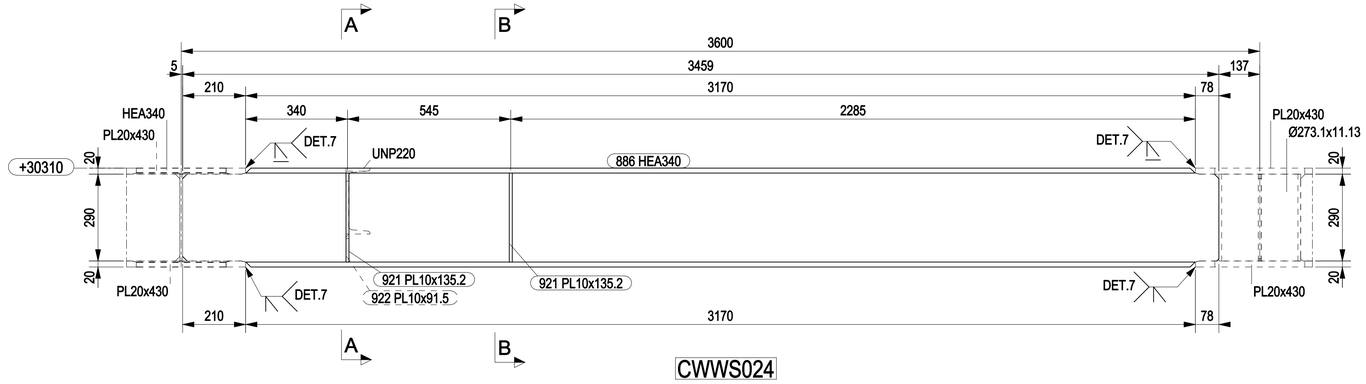


CWWS024

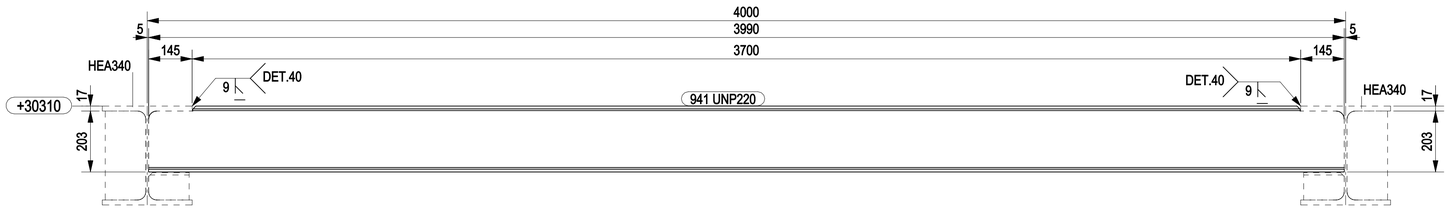


CWWS074

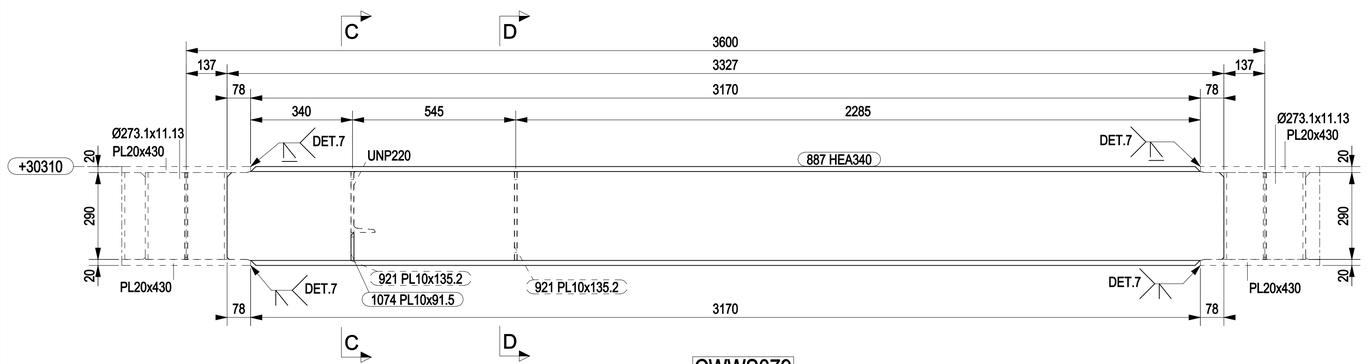


CWWS079

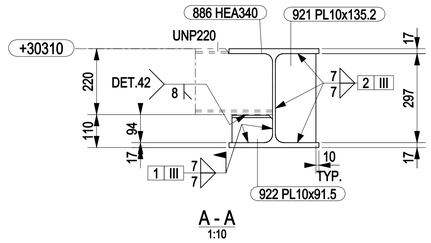


A - A
1:10

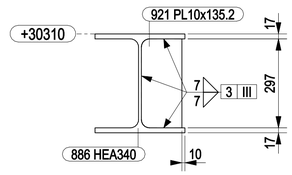


B - B
1:10

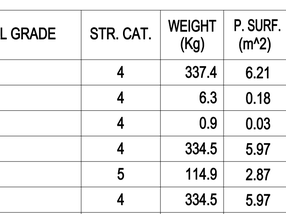


PLAN AT EL.+30310 TOS

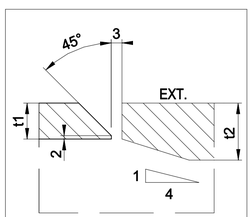


DETAIL 7

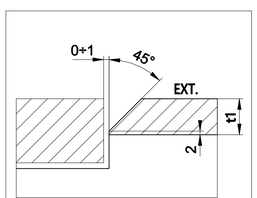

DETAIL 40

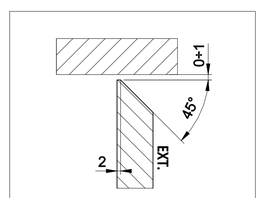

DETAIL 42

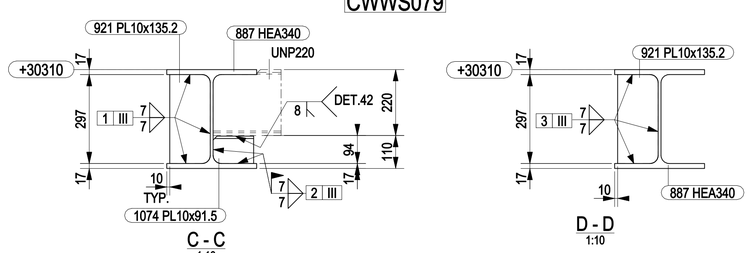

C - C
1:10

D - D
1:10

NOTES

1 – ALL DIMENSIONS AND ELEVATIONS ARE IN MILLIMETERS U.N.O.
2 – ALL ELEVATIONS ARE REFERED TO C.D.

KEY PLAN

HOLDS

REFERENCE DRAWINGS

DWG No.	DESCRIPTION
123A90-DDL-ST-DD-90063	TOPSIDE-WALKWAYS & STAIRS - ASSEMBLY
123A90-DDL-ST-DD-90064	TOPSIDE-WALKWAYS & STAIRS - ELEVATIONS
123A90-DDL-ST-DD-90066	TOPSIDE-WALKWAYS & STAIRS - SOUTH SIDE - PLANS

REV.	DATE	DRN	CHKD	APPD	DESCRIPTION
0	18/03/2024	CM-TS	MR	DC	ISSUED FOR CONSTRUCTION

CROSSWIND

ROSETTI MARINO

TITLE :
BASE LOAD POWER HUB (BLPH)
TOP SIDES – WALKWAYS SOUTH BEAMS PLAN AT EL.+30310 TOS
MARK CWWS024 – CWWS025 – CWWS074 – CWWS079

CONTRACT NO./TITLE CW-I-WP4-2023-05/HOLLANDSE KUST NOORD WIND PARK			SCALE 1:10
DRAWN CM-TS	CHECKED M.ROSSI	APPROVED D.CASADIO	DATE 18/03/2024
A1	DRAWING NO. 123A90-FDL-ST-DD-90419	SHEET 001	REV. 0