


MARK	POS.	Q.TY	DENOMINATION	LENGTH (mm)	MATERIAL GRADE	STR. CAT.	WEIGHT (Kg)	P. SURF. (m^2)	NOTES
CWWS026	888	1	PL15x200.2	290	S355J2	4	6.8	0.13	
CWWS026	889	1	PL25x360	390	S355J2	4	26.9	0.31	
CWWS026	891	1	PL15x291	454	S355J2	4	14.4	0.27	
CWWS026	892	1	PL15x134	284	S355J2	4	3.9	0.08	
CWWS026	896	2	PL15x145.2	290	S355J2	4	9.9	0.19	
CWWS026	897	1	PL15x136.8	284	S355J2	4	4.0	0.08	
CWWS026	899	1	HEA340	2325	S355J2	4	189.7	4.17	
CWWS026	910	2	PL20x430	430	S355J2	4	55.0	0.76	
CWWS026	939	1	PL15x291	452	S355J2	4	14.3	0.27	
						TOTALE	325.0	6.28	

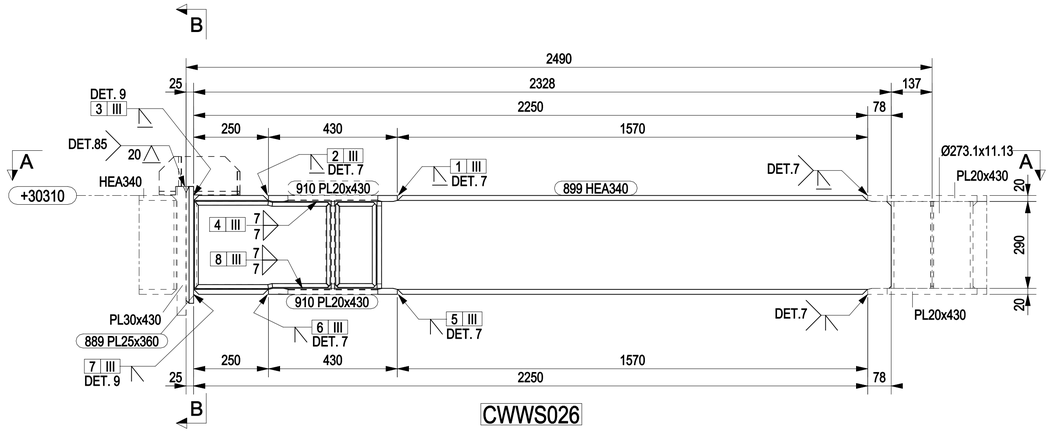

CWWS026

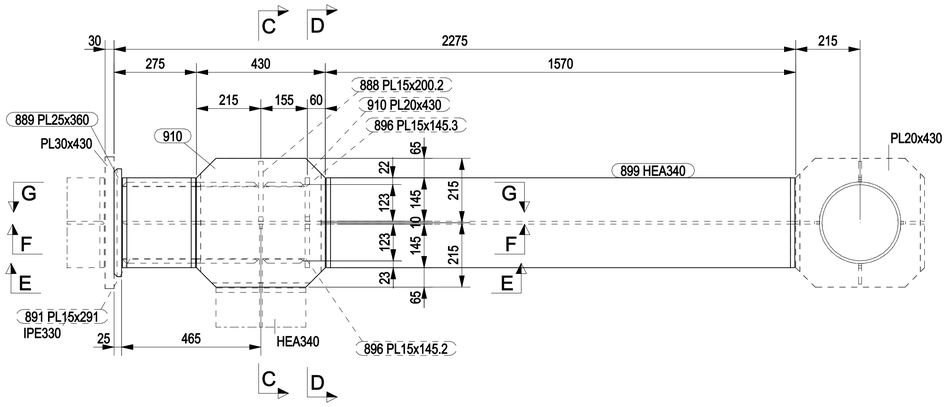


A - A
1:10

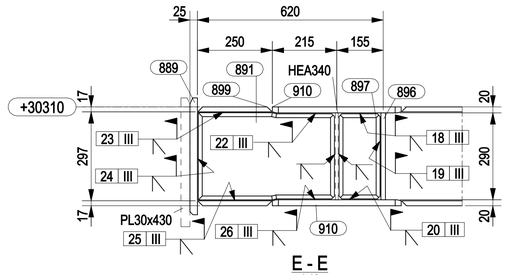


E - E
1:10


ALL FULL PENETRATION ARE DET.9

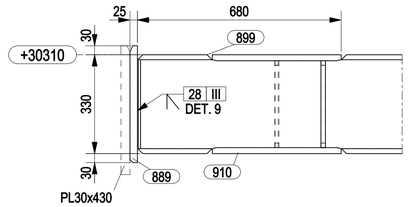


F - F
1:10

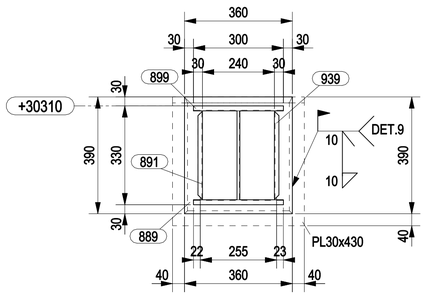


B - B
1:10

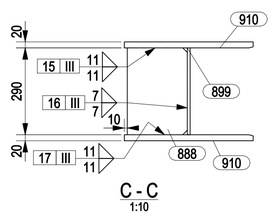

C - C
1:10

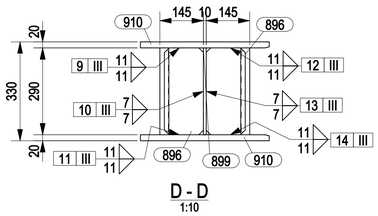

D - D
1:10

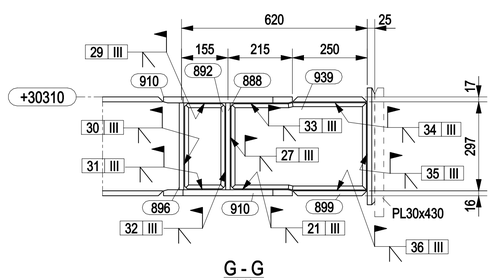


G - G
1:10

ALL FULL PENETRATION ARE DET.9

NOTES

1 – ALL DIMENSIONS AND ELEVATIONS ARE IN MILLIMETERS U.N.O.
2 – ALL ELEVATIONS ARE REFERED TO C.D.

KEY PLAN

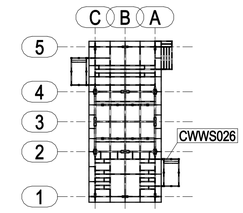


PLAN AT EL.+30310 TOS

HOLDS


REFERENCE DRAWINGS

DWG No.	DESCRIPTION
123A90-DDL-ST-DD-90063	TOPSIDE-WALKWAYS & STAIRS - ASSEMBLY
123A90-DDL-ST-DD-90064	TOPSIDE-WALKWAYS & STAIRS - ELEVATIONS
123A90-DDL-ST-DD-90066	TOPSIDE-WALKWAYS & STAIRS - SOUTH SIDE - PLANS


REV.	DATE	DRN	CHKD	APPD	DESCRIPTION
0	18/03/2024	CM-TS	MR	DC	ISSUED FOR CONSTRUCTION

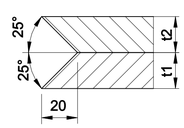

DETAIL 85

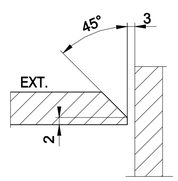

DETAIL 9

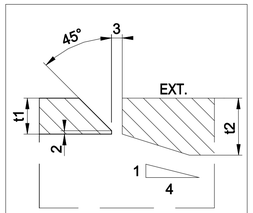

DETAIL 7

CROSSWIND

ROSETTI MARINO

TITLE : BASE LOAD POWER HUB (BLPH)
TOP SIDES – WALKWAYS SOUTH BEAMS PLAN AT EL.+30310 TOS
MARK CWWS026

CONTRACT NO./TITLE CW-I-WP4-2023-05/HOLLANDSE KUST NOORD WIND PARK			SCALE 1:10
DRAWN CM-TS	CHECKED M.ROSSI	APPROVED D.CASADIO	DATE 18/03/2024
A1	DRAWING NO. 123A90-FDL-ST-DD-90420	SHEET 001	REV. 0