

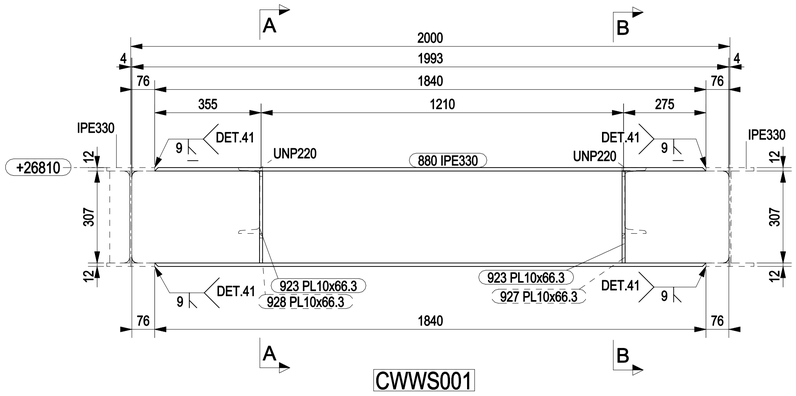


CWWS001

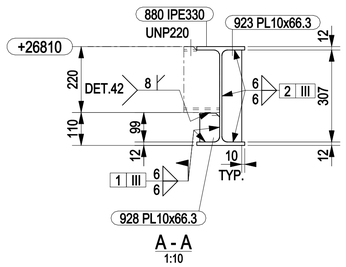


A - A
1:10

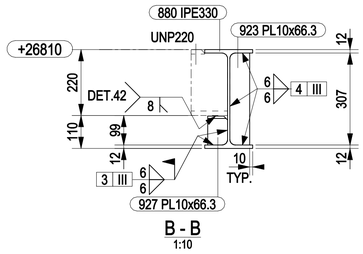


B - B
1:10


MARK	POS.	Q.TY	DENOMINATION	LENGTH (mm)	MATERIAL GRADE	STR. CAT.	WEIGHT (Kg)	P. SURF. (m^2)	NOTES
CWWS001	880	1	IPE330	1993	S355J2	4	93.3	2.50	
CWWS001	923	2	PL10x66.3	307	S355J2	4	3.2	0.10	
CWWS001	927	1	PL10x66.3	97	S355J2	4	0.5	0.02	
CWWS001	928	1	PL10x66.3	97	S355J2	4	0.5	0.02	
CWWS002	880	1	IPE330	1993	S355J2	4	93.3	2.50	
CWWS002	923	2	PL10x66.3	307	S355J2	4	3.2	0.10	
CWWS002	927	1	PL10x66.3	97	S355J2	4	0.5	0.02	
CWWS002	928	1	PL10x66.3	97	S355J2	4	0.5	0.02	
CWWS020	884	1	IPE330	1727	S355J2	4	76.1	2.17	
CWWS021	884	1	IPE330	1727	S355J2	4	79.6	2.17	
CWWS022	884	1	IPE330	1727	S355J2	4	76.1	2.17	
CWWS046	904	1	IPE330	3327	S355J2	4	151.2	4.17	
						TOTALE	577.8	15.92	

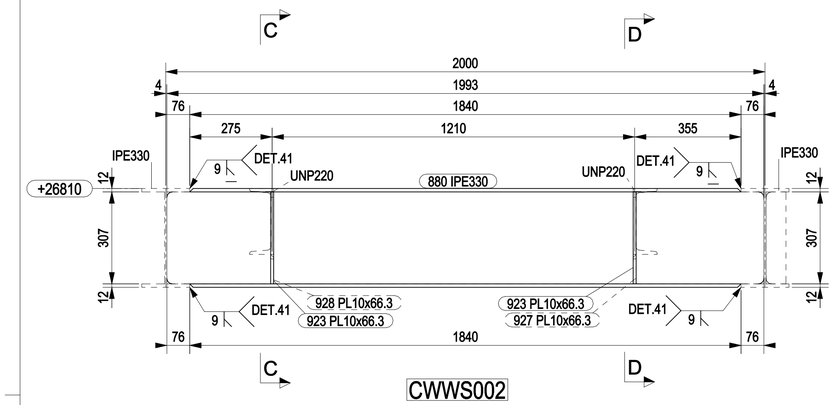

CWWS002

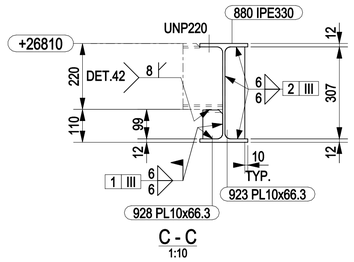

C - C
1:10

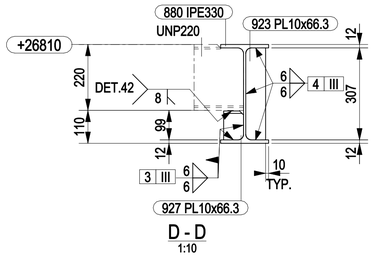


D - D
1:10


NOTES

1 – ALL DIMENSIONS AND ELEVATIONS ARE IN MILLIMETERS U.N.O.
2 – ALL ELEVATIONS ARE REFERED TO C.D.


KEY PLAN

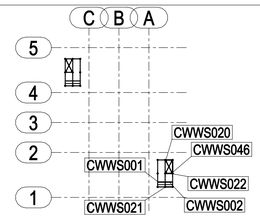


PLAN AT EL.+26810 TOS

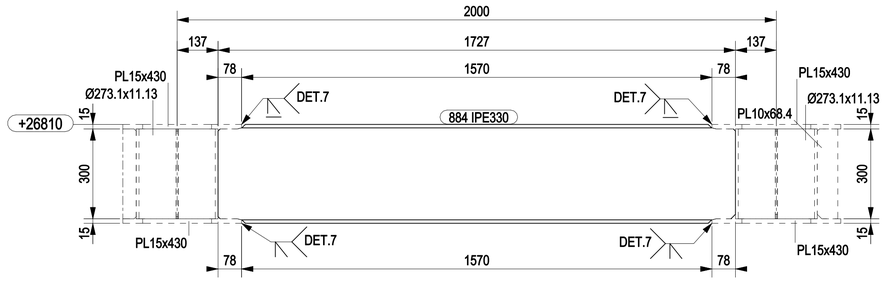


CWWS020 CWWS021 CWWS022

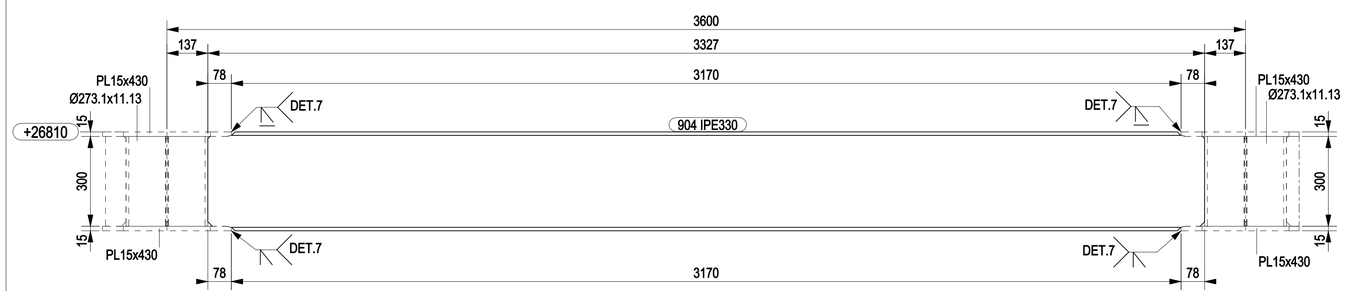


CWWS046

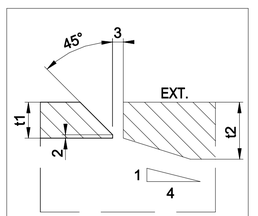

DETAIL 7

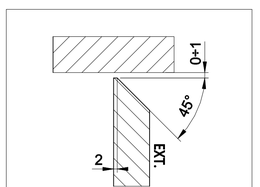

DETAIL 42

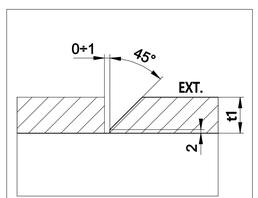

DETAIL 41

HOLDS

REFERENCE DRAWINGS

DWG No.	DESCRIPTION
123A90-DDL-ST-DD-90063	TOPSIDE-WALKWAYS & STAIRS - ASSEMBLY
123A90-DDL-ST-DD-90064	TOPSIDE-WALKWAYS & STAIRS - ELEVATIONS
123A90-DDL-ST-DD-90066	TOPSIDE-WALKWAYS & STAIRS - SOUTH SIDE - PLANS

REV.	DATE	DRN	CHKD	APPD	DESCRIPTION
0	18/03/2024	CM-TS	MR	DC	ISSUED FOR CONSTRUCTION

CROSSWIND

ROSETTI MARINO

TITLE :
BASE LOAD POWER HUB (BLPH)
TOP SIDES – WALKWAYS SOUTH BEAMS PLAN AT EL.+26810 TOS
MARK CWWS001– CWWS002 – CWWS020 TO CWWS022 – CWWS046

CONTRACT NO./TITLE CW-I-WP4-2023-05/HOLLANDSE KUST NOORD WIND PARK | SCALE 1:10
DRAWN CM-TS | CHECKED M.ROSSI | APPROVED D.CASADIO | DATE 18/03/2024
A1 | DRAWING NO. 123A90-FDL-ST-DD-90426 | SHEET 001 | REV. 0