




CWWS051 CWWS052

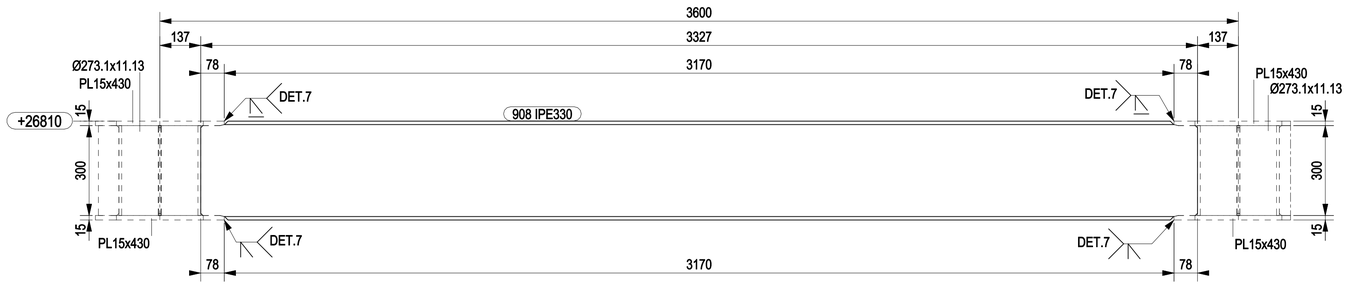


CWWS053 CWWS054

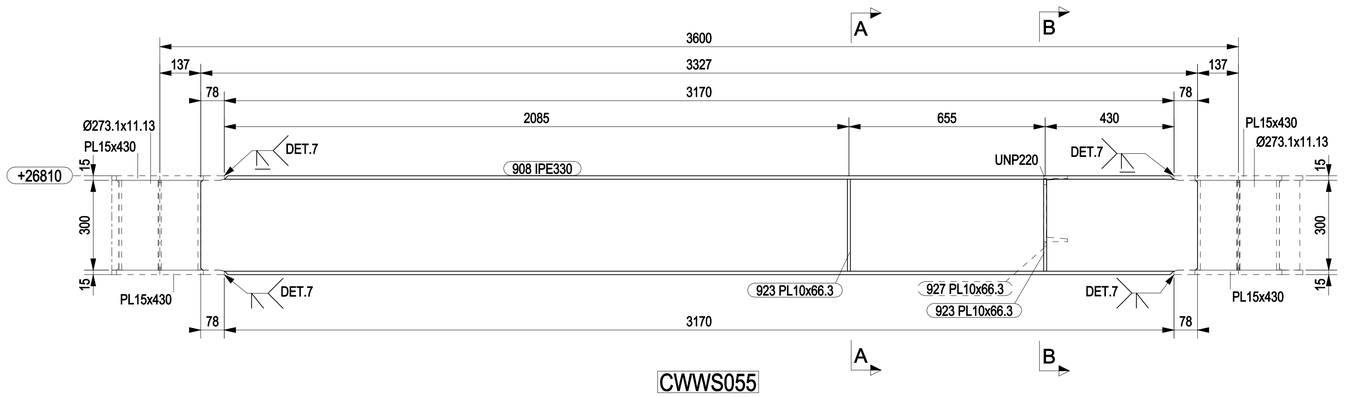

CWWS055

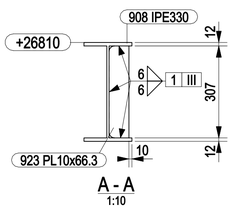

A - A
1:10

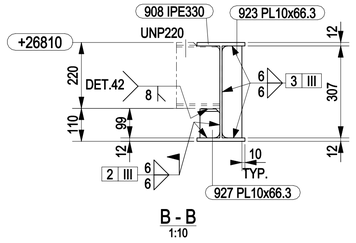


B - B
1:10

MARK	POS.	Q.TY	DENOMINATION	LENGTH (mm)	MATERIAL GRADE	STR. CAT.	WEIGHT (Kg)	P. SURF. (m^2)	NOTES
CWWS051	907	1	IPE330	1727	S355J2	4	79.6	2.17	
CWWS052	907	1	IPE330	1727	S355J2	4	76.1	2.17	
CWWS053	908	1	IPE330	3327	S355J2	4	151.2	4.17	
CWWS054	908	1	IPE330	3327	S355J2	4	151.2	4.17	
CWWS055	908	1	IPE330	3327	S355J2	4	151.2	4.17	
CWWS055	923	2	PL10x66.3	307	S355J2	4	3.2	0.10	
CWWS055	927	1	PL10x66.3	96	S355J2	4	0.5	0.02	
						TOTALE	613.1	16.96	

NOTES

1 – ALL DIMENSIONS AND ELEVATIONS ARE IN MILLIMETERS U.N.O.
2 – ALL ELEVATIONS ARE REFERED TO C.D.

KEY PLAN

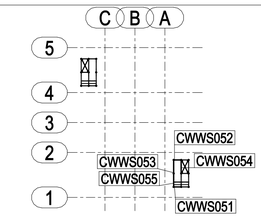


PLAN AT EL.+26810 TOS

HOLDS


REFERENCE DRAWINGS

DWG No.	DESCRIPTION
123A90-DDL-ST-DD-90063	TOPSIDE-WALKWAYS & STAIRS - ASSEMBLY
123A90-DDL-ST-DD-90064	TOPSIDE-WALKWAYS & STAIRS - ELEVATIONS
123A90-DDL-ST-DD-90066	TOPSIDE-WALKWAYS & STAIRS - SOUTH SIDE - PLANS

REV.	DATE	DRN	CHKD	APPD	DESCRIPTION
0	18/03/2024	CM-TS	MR	DC	ISSUED FOR CONSTRUCTION

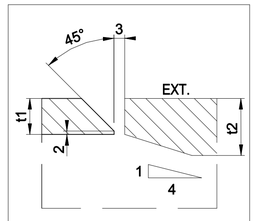

DETAIL 7

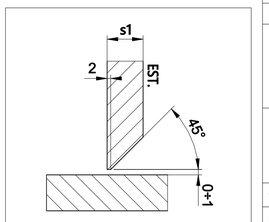

DETTAGLIO 42

CROSSWIND

ROSETTI MARINO

TITLE :
BASE LOAD POWER HUB (BLPH)
TOP SIDES – WALKWAYS SOUTH BEAMS PLAN AT EL.+26810 TOS
MARK CWWS051 TO CWWS055

CONTRACT NO./TITLE CW-I-WP4-2023-05/HOLLANDSE KUST NOORD WIND PARK			SCALE 1:10
DRAWN CM-TS	CHECKED M.ROSSI	APPROVED D.CASADIO	DATE 18/03/2024
A1	DRAWING NO. 123A90-FDL-ST-DD-90427	SHEET 001	REV. 0