


MARK	POS.	Q.TY	DENOMINATION	LENGTH (mm)	MATERIAL GRADE	STR. CAT.	WEIGHT (Kg)	P. SURF. (m^2)	NOTES
CWWS072	940	1	UNP220	1992	S355J2	5	56.7	1.43	
CWWS073	940	1	UNP220	1992	S355J2	5	56.7	1.43	
CWWS075	904	1	IPE330	3327	S355J2	4	151.2	4.17	
CWWS075	923	2	PL10x66.3	307	S355J2	4	3.2	0.10	
CWWS075	1083	1	PL10x66.3	96	S355J2	4	0.5	0.02	
CWWS076	908	1	IPE330	3327	S355J2	4	151.2	4.17	
CWWS076	927	1	PL10x66.3	96	S355J2	4	0.5	0.02	
CWWS076	1083	1	PL10x66.3	96	S355J2	4	0.5	0.02	
						TOTALE	420.4	11.35	

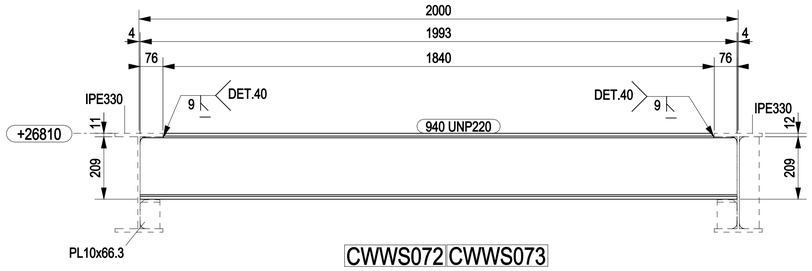


CWWS072 CWWS073

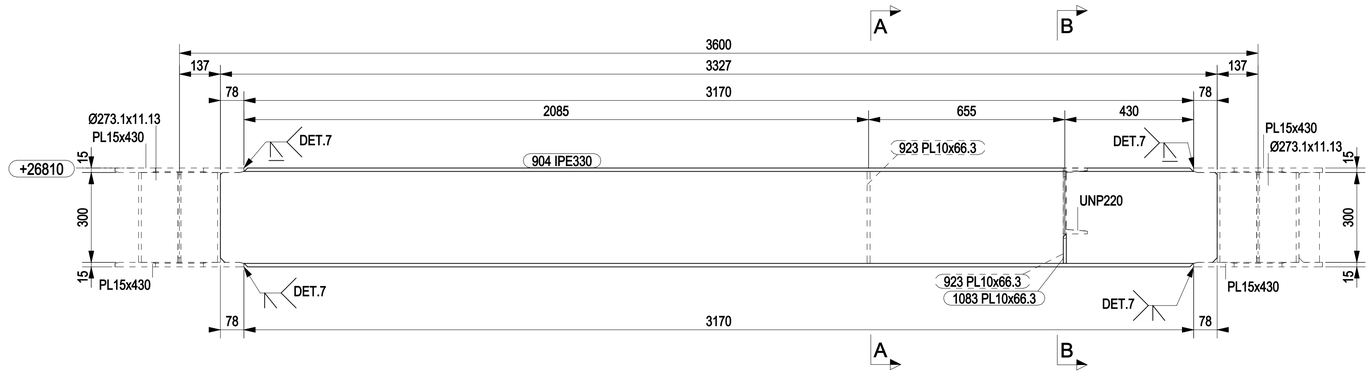


CWWS075

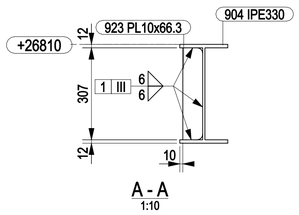


A - A
1:10

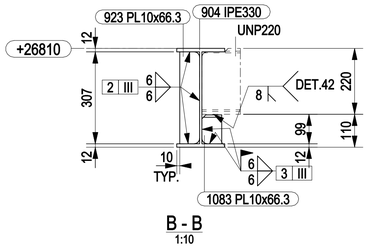


B - B
1:10

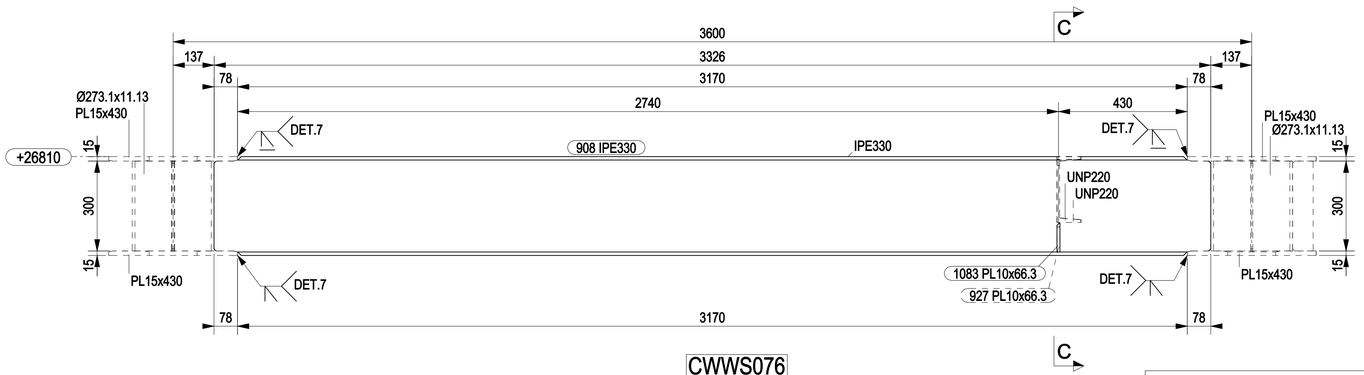


CWWS076

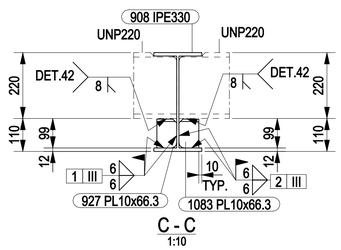


C - C
1:10

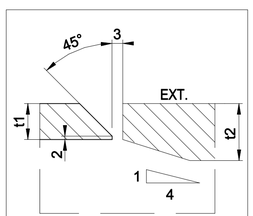

DETAIL 7

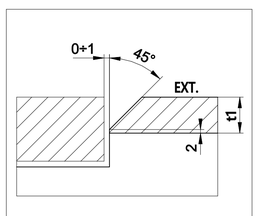

DETAIL 40

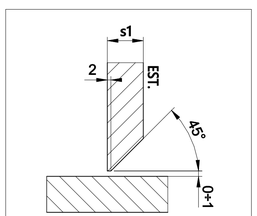


DETTAGLIO 42

NOTES

1 – ALL DIMENSIONS AND ELEVATIONS ARE IN MILLIMETERS U.N.O.
2 – ALL ELEVATIONS ARE REFERED TO C.D.

KEY PLAN

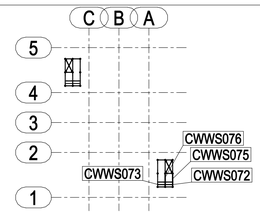

PLAN AT EL.+26810 TOS

HOLDS

REFERENCE DRAWINGS

DWG No.	DESCRIPTION
123A90-DDL-ST-DD-90063	TOPSIDE-WALKWAYS & STAIRS - ASSEMBLY
123A90-DDL-ST-DD-90064	TOPSIDE-WALKWAYS & STAIRS - ELEVATIONS
123A90-DDL-ST-DD-90066	TOPSIDE-WALKWAYS & STAIRS - SOUTH SIDE - PLANS

REV.	DATE	DRN	CHKD	APPD	DESCRIPTION
0	18/03/2024	CM-TS	MR	DC	ISSUED FOR CONSTRUCTION

CROSSWIND

ROSETTI MARINO

TITLE :
BASE LOAD POWER HUB (BLPH)
TOP SIDES – WALKWAYS SOUTH BEAMS PLAN AT EL.+26810 TOS
MARK CWWS072 – CWWS073 – CWWS75 – CWWS076

CONTRACT NO./TITLE CW-I-WP4-2023-05/HOLLANDSE KUST NOORD WIND PARK			SCALE 1:10
DRAWN CM-TS	CHECKED M.ROSSI	APPROVED D.CASADIO	DATE 18/03/2024
A1	DRAWING NO. 123A90-FDL-ST-DD-90428	SHEET 001	REV. 0