


MARK	POS.	Q.TY	DENOMINATION	LENGTH (mm)	MATERIAL GRADE	STR. CAT.	WEIGHT (Kg)	P. SURF. (m^2)	NOTES
CWWS030	898	1	IPE330	3327	S355J2	4	151.2	4.17	
CWWS031	898	1	IPE330	3327	S355J2	4	151.2	4.17	
CWWS031	923	2	PL10x66.2	307	S355J2	4	3.2	0.10	
CWWS031	927	1	PL10x66.2	96	S355J2	4	0.5	0.02	
CWWS032	900	1	HEA340	3327	S355J2	4	334.5	5.97	
						TOTALE	640.5	14.43	

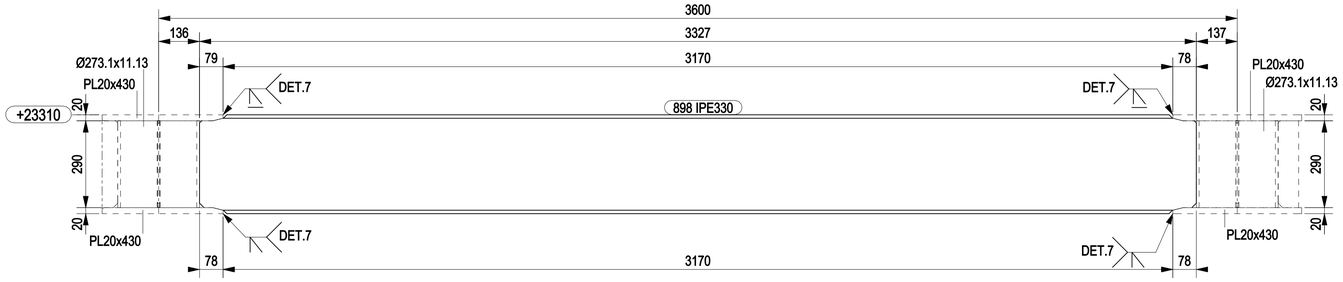

CWWS030

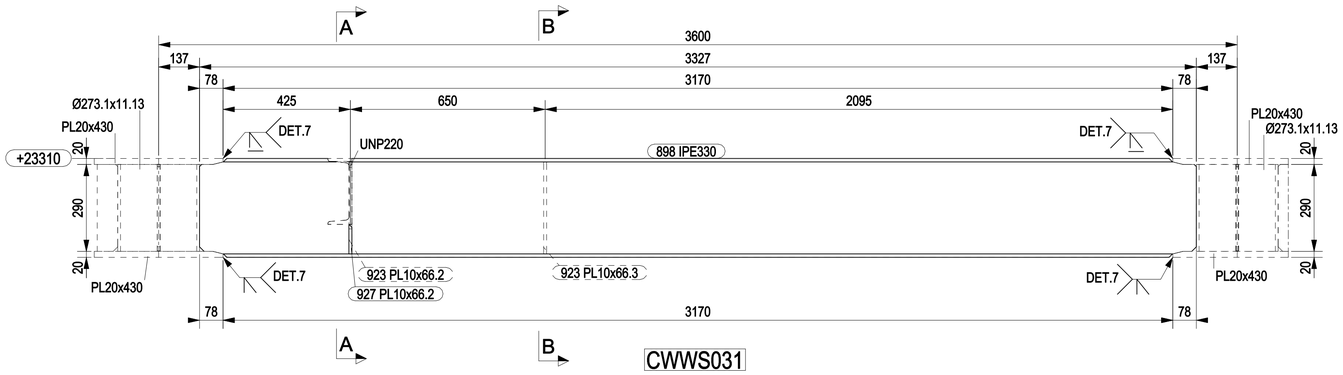


CWWS031

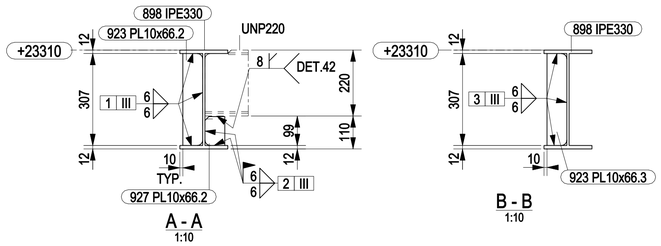


A - A
1:10


B - B
1:10

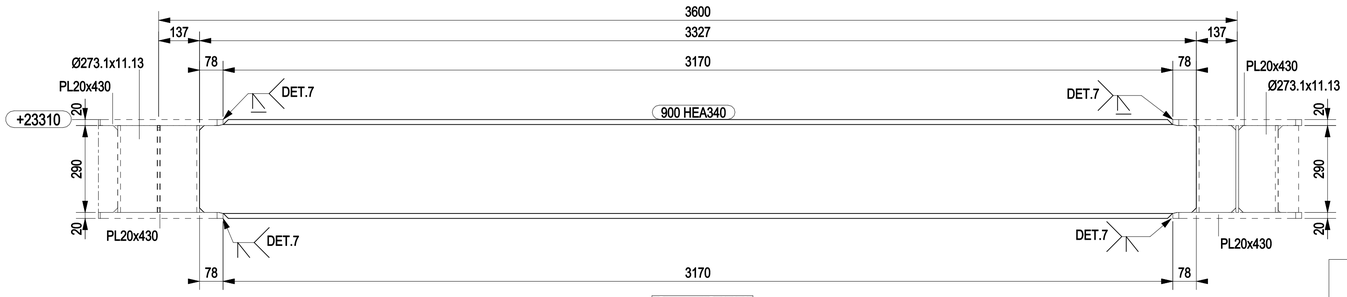

CWWS032

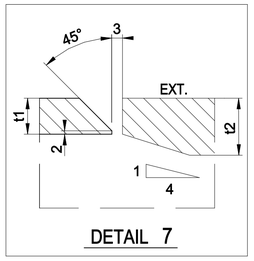

DETAIL 7

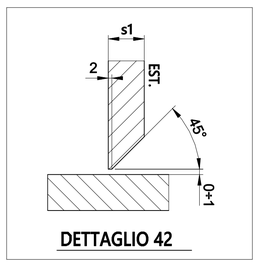


DETTAGLIO 42

NOTES

1 – ALL DIMENSIONS AND ELEVATIONS ARE IN MILLIMETERS U.N.O.
2 – ALL ELEVATIONS ARE REFERED TO C.D.

KEY PLAN

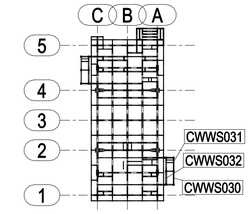

PLAN AT EL.+23310 TOS

HOLDS

REFERENCE DRAWINGS

DWG No.	DESCRIPTION
123A90-DDL-ST-DD-90063	TOPSIDE-WALKWAYS & STAIRS - ASSEMBLY
123A90-DDL-ST-DD-90064	TOPSIDE-WALKWAYS & STAIRS - ELEVATIONS
123A90-DDL-ST-DD-90066	TOPSIDE-WALKWAYS & STAIRS - SOUTH SIDE - PLANS

REV.	DATE	DRN	CHKD	APPD	DESCRIPTION
0	18/03/2024	CM-TS	MR	DC	ISSUED FOR CONSTRUCTION

CROSSWIND

ROSETTI MARINO

TITLE :
BASE LOAD POWER HUB (BLPH)
TOP SIDES – WALKWAYS SOUTH BEAMS PLAN AT EL.+23310 TOS
MARK CWWS030 TO CWWS032

CONTRACT NO./TITLE CW-I-WP4-2023-05/HOLLANDSE KUST NOORD WIND PARK			SCALE 1:10
DRAWN CM-TS	CHECKED M.ROSSI	APPROVED D.CASADIO	DATE 18/03/2024
A1	DRAWING NO. 123A90-FDL-ST-DD-90434	SHEET 001	REV. 0