


MARK	POS.	Q.TY	DENOMINATION	LENGTH (mm)	MATERIAL GRADE	STR. CAT.	WEIGHT (Kg)	P. SURF. (m^2)	NOTES
CWWS059	913	1	IPE330	1727	S355J2	4	76.0	2.17	
CWWS066	916	1	IPE330	1991	S355J2	4	90.9	2.50	
CWWS066	923	2	PL10x66.3	307	S355J2	4	3.2	0.10	
CWWS066	927	1	PL10x66.3	97	S355J2	4	0.5	0.02	
CWWS066	928	1	PL10x66.3	97	S355J2	4	0.5	0.02	
CWWS080	900	1	HEA340	3327	S355J2	4	334.5	5.97	
CWWS080	921	2	PL10x135.2	297	S355J2	4	6.3	0.18	
CWWS080	1074	1	PL10x91.5	135	S355J2	4	0.9	0.03	
CWWS081	1079	1	UNP220	1992	S355J2	5	56.7	1.43	
						TOTALE	569.5	12.39	

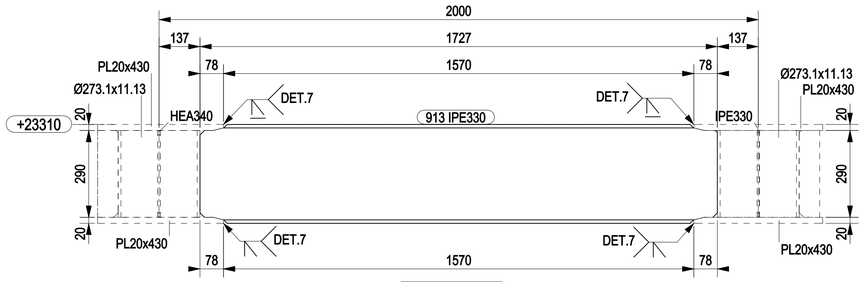


CWWS059

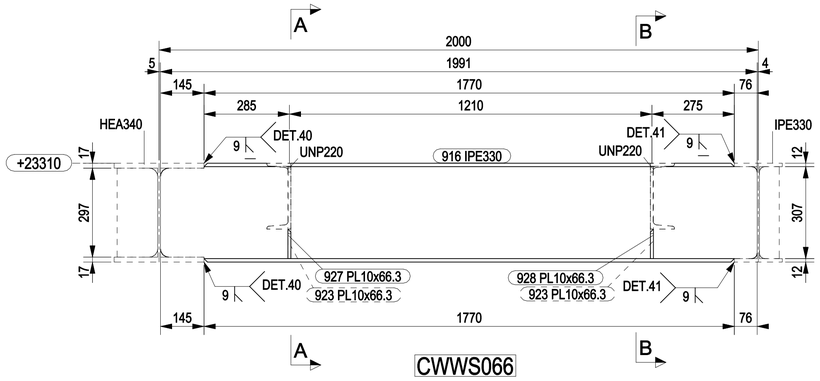


CWWS066

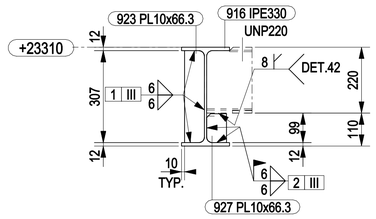


A - A
1:10

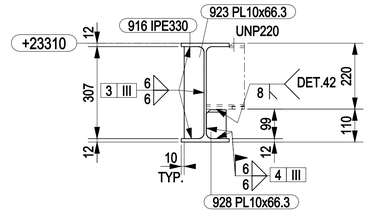


B - B
1:10

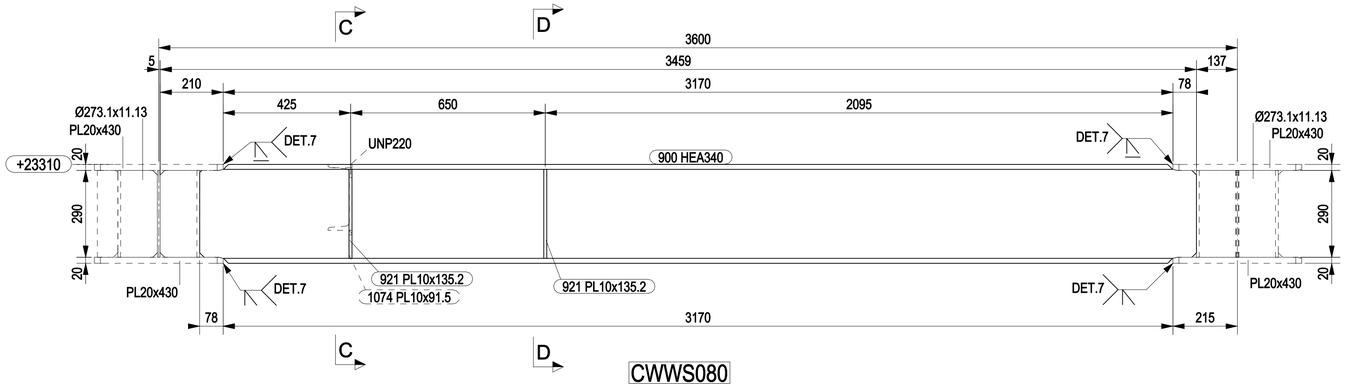


CWWS080

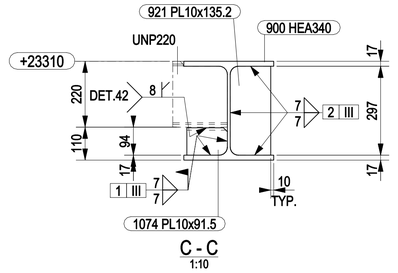


C - C
1:10

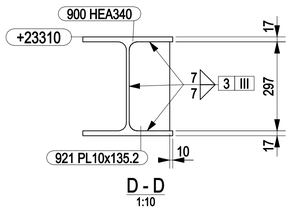


D - D
1:10

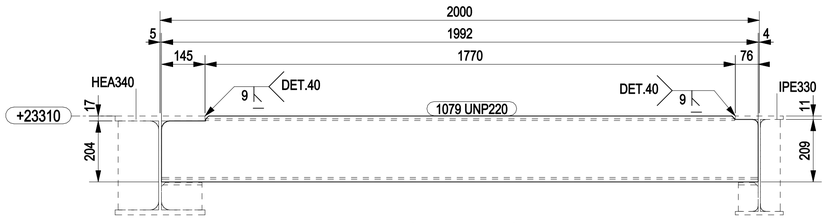


CWWS081

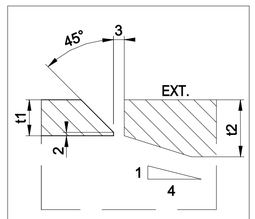


DETAIL 7

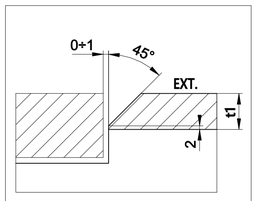

DETAIL 40

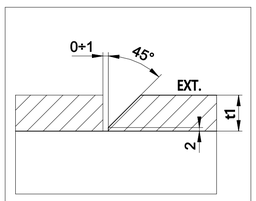

DETAIL 41

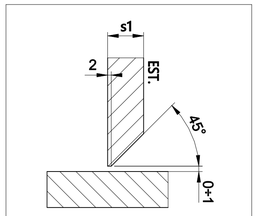


DETTAGLIO 42

NOTES

1 – ALL DIMENSIONS AND ELEVATIONS ARE IN MILLIMETERS U.N.O.
2 – ALL ELEVATIONS ARE REFERED TO C.D.

KEY PLAN

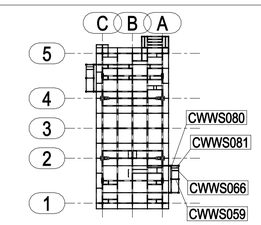

PLAN AT EL.+23310 TOS

HOLDS

REFERENCE DRAWINGS

DWG No.	DESCRIPTION
123A90-DDL-ST-DD-90063	TOPSIDE-WALKWAYS & STAIRS - ASSEMBLY
123A90-DDL-ST-DD-90064	TOPSIDE-WALKWAYS & STAIRS - ELEVATIONS
123A90-DDL-ST-DD-90066	TOPSIDE-WALKWAYS & STAIRS - SOUTH SIDE - PLANS

REV.	DATE	DRN	CHKD	APPD	DESCRIPTION
0	18/03/2024	CM-TS	MR	DC	ISSUED FOR CONSTRUCTION

CROSSWIND

ROSETTI MARINO

TITLE :
BASE LOAD POWER HUB (BLPH)
TOP SIDES – WALKWAYS SOUTH BEAMS PLAN AT EL.+23310 TOS
MARK CWWS059 – CWWS066 –CWWS080 – CWWS081

CONTRACT NO./TITLE CW-I-WP4-2023-05/HOLLANDSE KUST NOORD WIND PARK				SCALE 1:10
DRAWN CM-TS	CHECKED M.ROSSI	APPROVED D.CASADIO		DATE 18/03/2024
A1	DRAWING NO. 123A90-FDL-ST-DD-90435		SHEET 001	REV. 0