


MARK	POS.	Q.TY	DENOMINATION	LENGTH (mm)	MATERIAL GRADE	STR. CAT.	WEIGHT (Kg)	P. SURF. (m^2)	NOTES
CWWS078	885	1	PL25x360	390	S355J2	4	27.3	0.32	
CWWS078	901	1	PL10x68.4	290	S355J2	4	1.5	0.05	
CWWS078	910	2	PL20x430	430	S355J2	4	55.0	0.76	
CWWS078	1072	1	HEA340	2325	S355J2	4	189.7	4.17	
CWWS078	1094	2	Ø273.1x11.13	290	S355J2	4	20.2	0.26	
						TOTALE	293.8	5.56	

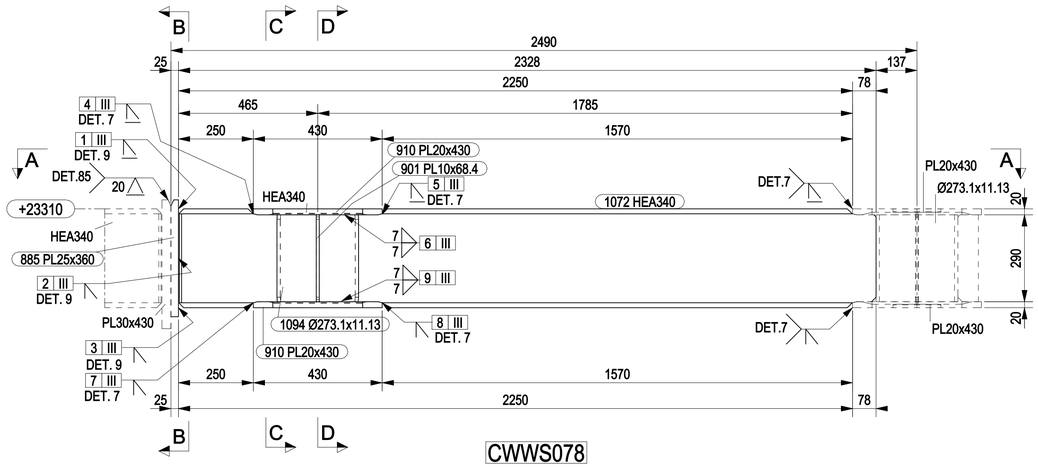


CWWS078

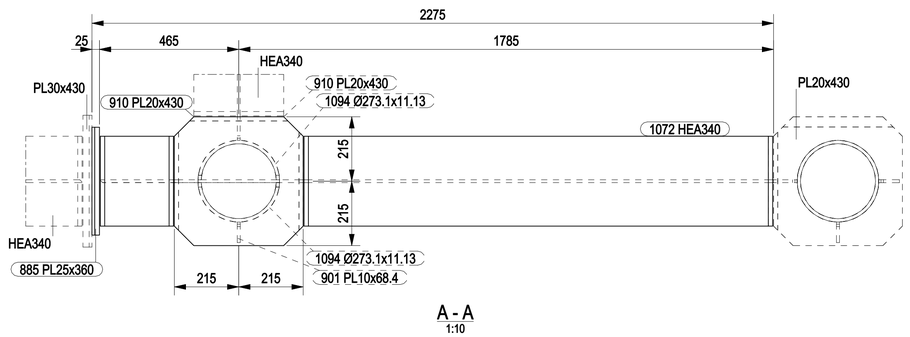


A - A
1:10

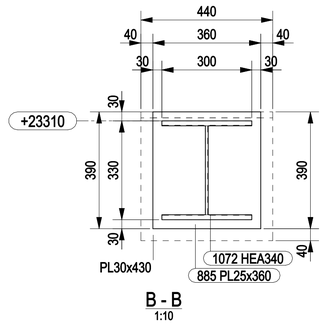


B - B
1:10

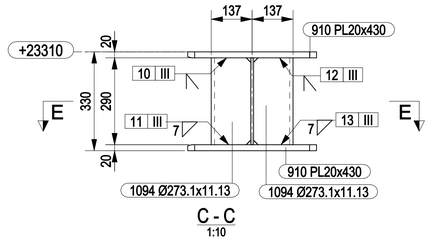


C - C
1:10

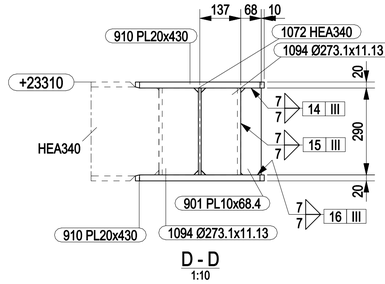


D - D
1:10

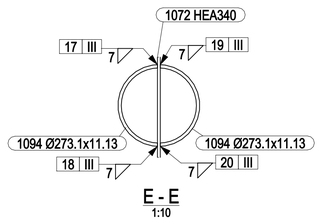


E - E
1:10

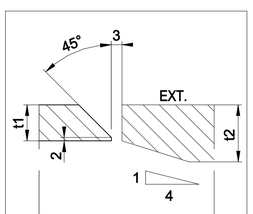

DETAIL 7

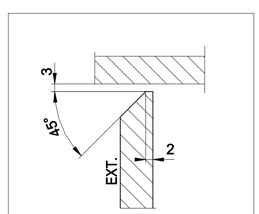

DETAIL 9

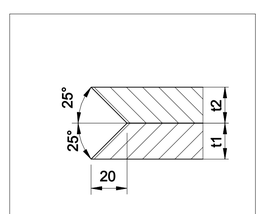


DETAIL 85

NOTES

1 – ALL DIMENSIONS AND ELEVATIONS ARE IN MILLIMETERS U.N.O.
2 – ALL ELEVATIONS ARE REFERED TO C.D.

KEY PLAN

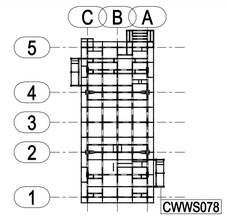

PLAN AT EL.+23310 TOS

HOLDS

REFERENCE DRAWINGS

DWG No.	DESCRIPTION
123A90-DDL-ST-DD-90063	TOPSIDE-WALKWAYS & STAIRS - ASSEMBLY
123A90-DDL-ST-DD-90064	TOPSIDE-WALKWAYS & STAIRS - ELEVATIONS
123A90-DDL-ST-DD-90066	TOPSIDE-WALKWAYS & STAIRS - SOUTH SIDE - PLANS

REV.	DATE	DRN	CHKD	APPD	DESCRIPTION
0	18/03/2024	CM-TS	MR	DC	ISSUED FOR CONSTRUCTION

CROSSWIND

ROSETTI MARINO

TITLE :
BASE LOAD POWER HUB (BLPH)
TOP SIDES – WALKWAYS SOUTH BEAMS PLAN AT EL.+23310 TOS
MARK CWWS078

CONTRACT NO./TITLE CW-I-WP4-2023-05/HOLLANDSE KUST NOORD WIND PARK			SCALE 1:10
DRAWN CM-TS	CHECKED M.ROSSI	APPROVED D.CASADIO	DATE 18/03/2024

A1	DRAWING NO. 123A90-FDL-ST-DD-90437	SHEET 001	REV. 0