
MARK	POS.	Q.TY	DENOMINATION	LENGTH (mm)	MATERIAL GRADE	STR. CAT.	WEIGHT (Kg)	P. SURF. (m^2)	NOTES
CWWS004	1092	1	Ø273.1x11.13	3170	API5LX52	4	227.0	2.73	
CWWS005	1092	1	Ø273.1x11.13	3170	API5LX52	4	227.0	2.73	
CWWS006	1092	1	Ø273.1x11.13	3170	API5LX52	4	227.0	2.73	
CWWS007	1092	1	Ø273.1x11.13	3170	API5LX52	4	227.0	2.73	
CWWS008	1092	1	Ø273.1x11.13	3170	API5LX52	4	227.0	2.73	
CWWS009	1092	1	Ø273.1x11.13	3170	API5LX52	4	227.0	2.73	
CWWS010	1092	1	Ø273.1x11.13	3170	API5LX52	4	227.0	2.73	
CWWS011	1092	1	Ø273.1x11.13	3170	API5LX52	4	227.0	2.73	
CWWS012	1092	1	Ø273.1x11.13	3170	API5LX52	4	227.0	2.73	
CWWS013	1092	1	Ø273.1x11.13	3170	API5LX52	4	227.0	2.73	
CWWS014	1092	1	Ø273.1x11.13	3170	API5LX52	4	227.0	2.73	
CWWS015	1092	1	Ø273.1x11.13	3170	API5LX52	4	227.0	2.73	
CWWS016	1092	1	Ø273.1x11.13	3170	API5LX52	4	227.0	2.73	
CWWS017	1092	1	Ø273.1x11.13	3170	API5LX52	4	227.0	2.73	
						TOTALE	3178.1	38.17	

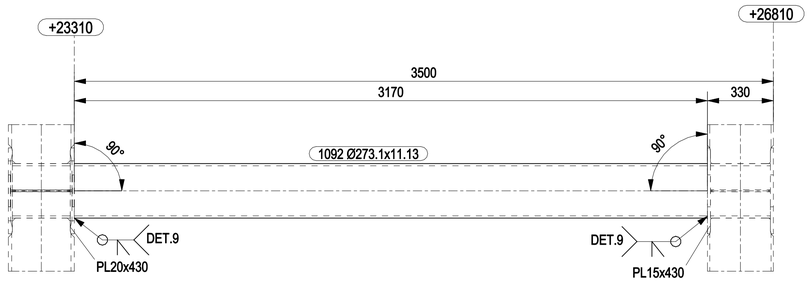


CWWS004 CWWS005 CWWS006 CWWS007
CWWS008 CWWS009 CWWS010 CWWS011
CWWS012 CWWS013 CWWS014 CWWS015
CWWS016 CWWS017

NOTES

1 – ALL DIMENSIONS AND ELEVATIONS ARE IN MILLIMETERS U.N.O.
2 – ALL ELEVATIONS ARE REFERED TO C.D.

KEY PLAN

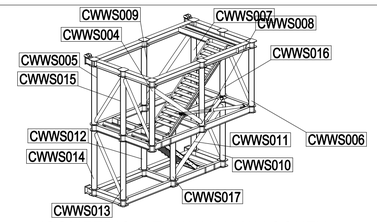


ISOMETRIC VIEW WALWKAY SOUTH

HOLDS

REFERENCE DRAWINGS

DWG No.	DESCRIPTION
123A90-DDL-ST-DD-90063	TOPSIDE-WALKWAYS & STAIRS - ASSEMBLY
123A90-DDL-ST-DD-90064	TOPSIDE-WALKWAYS & STAIRS - ELEVATIONS
123A90-DDL-ST-DD-90110	TOPSIDE-WALKWAYS & STAIRS - SOUTH SIDE - SECTIONS

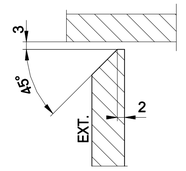

DETAIL 9

REV.	DATE	DRN	CHKD	APPD	DESCRIPTION
0	18/03/2024	CM-TS	MR	DC	ISSUED FOR CONSTRUCTION

CROSSWIND

ROSETTI MARINO

TITLE :
BASE LOAD POWER HUB (BLPH)
TOP SIDES – WALKWAYS SOUTH COLUMNS & BRACINGS
MARK CWWS004 TO CWWS017

CONTRACT NO./TITLE CW-I-WP4-2023-05/HOLLANDSE KUST NOORD WIND PARK			SCALE 1:15
DRAWN CM-TS	CHECKED M.ROSSI	APPROVED D.CASADIO	DATE 18/03/2024
A1	DRAWING NO. 123A90-FDL-ST-DD-90440	SHEET 001	REV. 0