

MARK	POS.	Q.TY	DENOMINATION	LENGTH (mm)	MATERIAL GRADE	STR. CAT.	WEIGHT (Kg)	P. SURF. (m^2)	NOTES
CWWS056	909	1	Ø219.1x8.18	4454	API5LX52	4	183.2	2.98	
CWWS057	909	1	Ø219.1x8.18	4454	API5LX52	4	183.2	2.98	
CWWS058	909	1	Ø219.1x8.18	4454	API5LX52	4	183.2	2.98	
CWWS060	915	1	Ø168.3x7.11	3422	API5LX52	4	90.2	1.70	
CWWS061	915	1	Ø168.3x7.11	3422	API5LX52	4	90.2	1.70	
CWWS062	915	1	Ø168.3x7.11	3422	API5LX52	4	90.2	1.70	
CWWS063	915	1	Ø168.3x7.11	3422	API5LX52	4	90.2	1.70	
CWWS064	915	1	Ø168.3x7.11	3422	API5LX52	4	90.2	1.70	
CWWS065	915	1	Ø168.3x7.11	3422	API5LX52	4	90.2	1.70	
						TOTALE	1090.7	19.17	

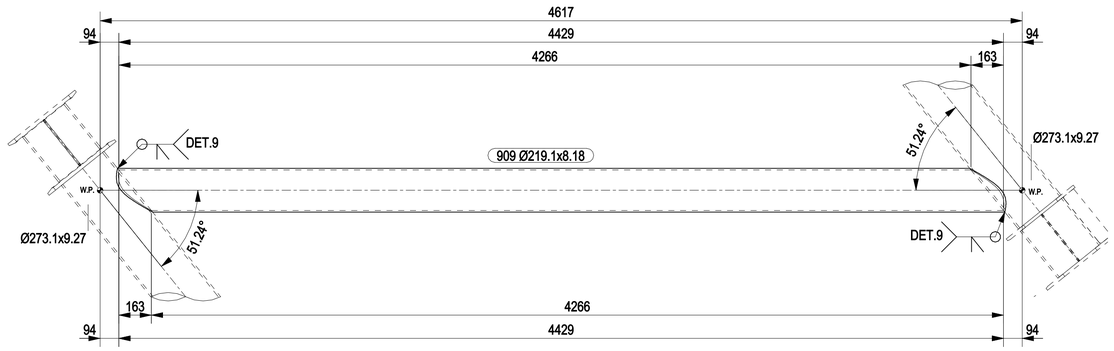

CWWS056 CWWS057 CWWS058

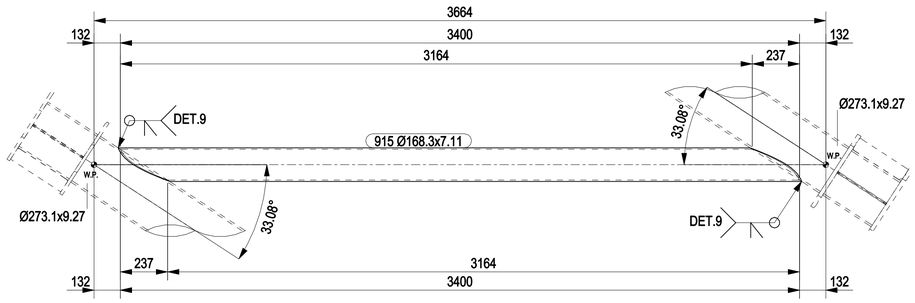


CWWS060 CWWS061 CWWS062
CWWS063 CWWS064 CWWS065

NOTES

1 – ALL DIMENSIONS AND ELEVATIONS ARE IN MILLIMETERS U.N.O.
2 – ALL ELEVATIONS ARE REFERED TO C.D.

KEY PLAN

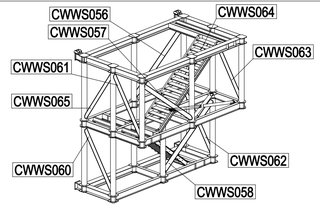


ISOMETRIC VIEW WALWKAY SOUTH

HOLDS

REFERENCE DRAWINGS

DWG No.	DESCRIPTION
123A90-DDL-ST-DD-90063	TOPSIDE-WALKWAYS & STAIRS - ASSEMBLY
123A90-DDL-ST-DD-90064	TOPSIDE-WALKWAYS & STAIRS - ELEVATIONS
123A90-DDL-ST-DD-90110	TOPSIDE-WALKWAYS & STAIRS - SOUTH SIDE - SECTIONS

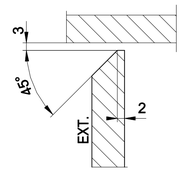

DETAIL 9

REV.	DATE	DRN	CHKD	APPD	DESCRIPTION
0	18/03/2024	CM-TS	MR	DC	ISSUED FOR CONSTRUCTION

CROSSWIND

ROSETTI MARINO

TITLE :
BASE LOAD POWER HUB (BLPH)
TOP SIDES – WALKWAYS SOUTH COLUMNS & BRACINGS
MARK CWWS056 TO CWWS058 – CWWS060 TO CWWS065

CONTRACT NO./TITLE CW-I-WP4-2023-05/HOLLANDSE KUST NOORD WIND PARK			SCALE 1:15
DRAWN CM-TS	CHECKED M.ROSSI	APPROVED D.CASADIO	DATE 18/03/2024
A1	DRAWING NO. 123A90-FDL-ST-DD-90441	SHEET 001	REV. 0