


MARK	POS.	Q.TY	DENOMINATION	LENGTH (mm)	MATERIAL GRADE	STR. CAT.	WEIGHT (Kg)	P. SURF. (m^2)	NOTES
CWWS068	917	1	Ø141.3x6.55	1679	API5LX52	4	33.7	0.70	
CWWS068	935	1	PL10x337.2	456	S355J2	4	10.4	0.28	
CWWS068	1091	2	PL8x121.3	133	S355J2	4	1.6	0.06	
CWWS071	917	1	Ø141.3x6.55	1679	API5LX52	4	33.7	0.70	
CWWS071	935	1	PL10x337.2	456	S355J2	4	10.4	0.28	
CWWS071	1091	2	PL8x121.3	133	S355J2	4	1.6	0.06	
						TOTALE	91.5	2.08	

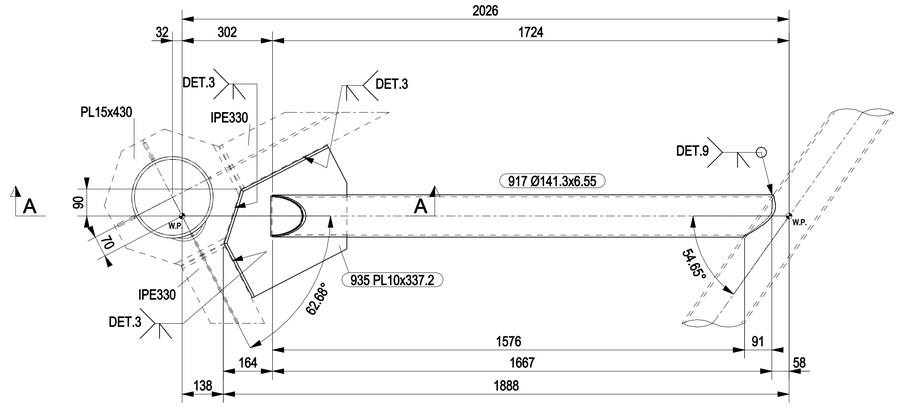

CWWS068 CWWS071

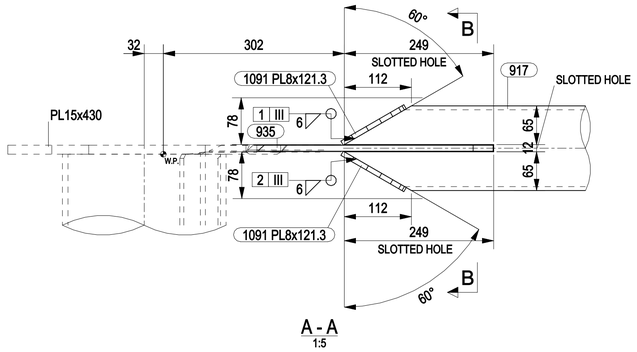

A - A
1:5

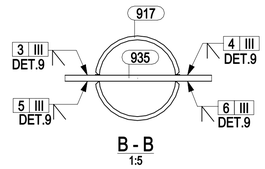


B - B
1:5

NOTES

1 – ALL DIMENSIONS AND ELEVATIONS ARE IN MILLIMETERS U.N.O.
2 – ALL ELEVATIONS ARE REFERED TO C.D.

KEY PLAN

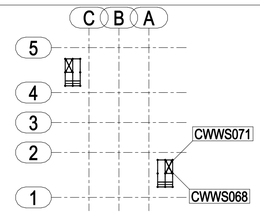


PLAN AT EL.+26810 TOS

HOLDS


REFERENCE DRAWINGS

DWG No.	DESCRIPTION
123A90-DDL-ST-DD-90063	TOPSIDE-WALKWAYS & STAIRS - ASSEMBLY
123A90-DDL-ST-DD-90064	TOPSIDE-WALKWAYS & STAIRS - ELEVATIONS
123A90-DDL-ST-DD-90065	TOPSIDE-WALKWAYS & STAIRS - NORTH SIDE - PLANS

REV.	DATE	DRN	CHKD	APPD	DESCRIPTION
0	18/03/2024	CM-TS	MR	DC	ISSUED FOR CONSTRUCTION

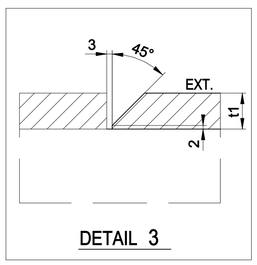

DETAIL 3

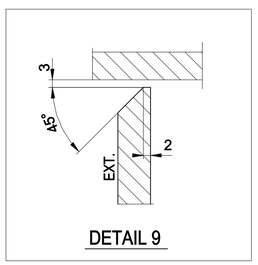

DETAIL 9

CROSSWIND

ROSETTI MARINO

TITLE :
BASE LOAD POWER HUB (BLPH)
TOP SIDES – WALKWAYS SOUTH HOR. BRACING PLAN AT EL.+26810 TOS
MARK CWWS068 – CWWS071

CONTRACT NO./TITLE CW-I-WP4-2023-05/HOLLANDSE KUST NOORD WIND PARK			SCALE 1:10
DRAWN CM-TS	CHECKED M.ROSSI	APPROVED D.CASADIO	DATE 18/03/2024

A1	DRAWING NO. 123A90-FDL-ST-DD-90443	SHEET 001	REV. 0