

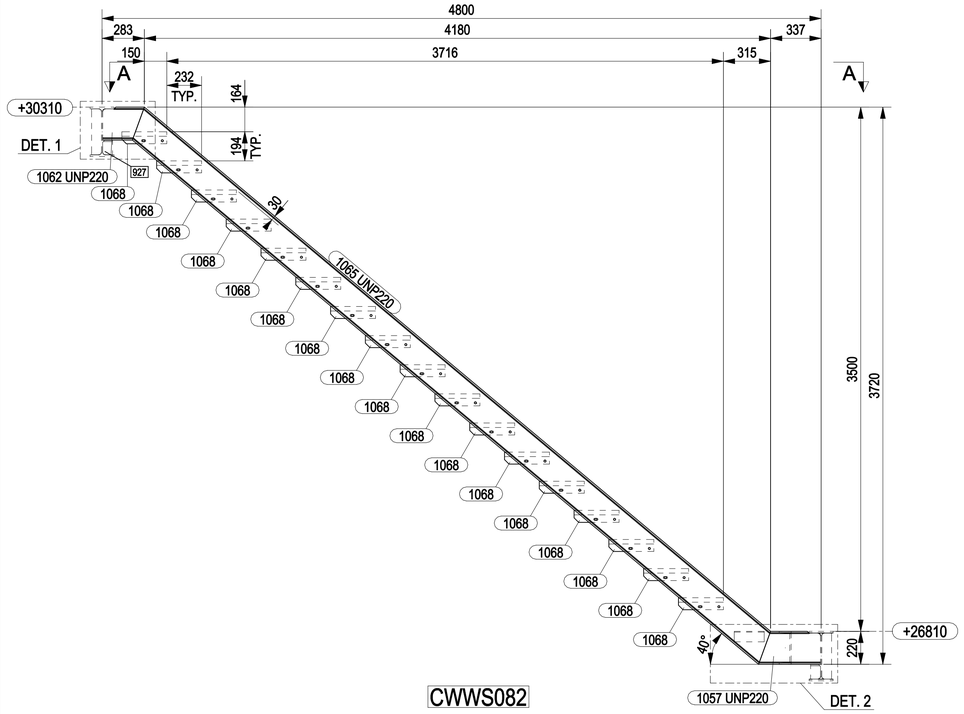


CWWS082

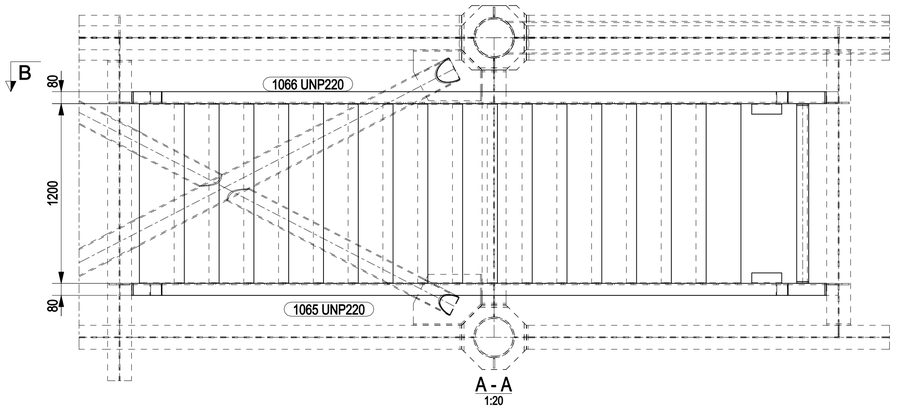

A - A
1:20

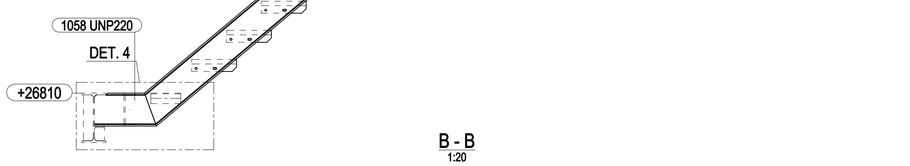


MARK	POS.	Q.TY	DENOMINATION	LENGTH (mm)	MATERIAL GRADE	STR. CAT.	WEIGHT (Kg)	P. SURF. (m^2)	NOTES
CWWS082	1057	1	UNP220	414	S355J2	5	10.4	0.30	
CWWS082	1058	1	UNP220	414	S355J2	5	10.3	0.30	
CWWS082	1059	1	UNP220	1200	S355J2	5	35.1	0.86	
CWWS082	1060	2	L70*5	200	S355J2	5	2.1	0.11	
CWWS082	1062	1	UNP220	279	S355J2	5	6.4	0.20	
CWWS082	1063	1	UNP220	279	S355J2	5	6.4	0.20	
CWWS082	1065	1	UNP220	5532	S355J2	5	160.0	3.97	
CWWS082	1066	1	UNP220	5532	S355J2	5	160.0	3.97	
CWWS082	1068	17	PL30x300	1200	S235JR	5	1456.3	14.75	
						TOTALE	1846.9	24.66	

BILL OF BOLTS				
Q.TY	DENOMINATION	MATERIAL	WEIGHT kg	NOTES
68	SCREW M12*55	CL. 8.8	2.72	HOT DIP GALV.
136	NUT M12	CL. 8	2.72	HOT DIP GALV.
136	WASHER M12	R40	1.02	HOT DIP GALV.

NOTES


1 – ALL DIMENSIONS AND ELEVATIONS ARE IN MILLIMETERS U.N.O.
2 – ALL ELEVATIONS ARE REFERED TO C.D.

KEY PLAN

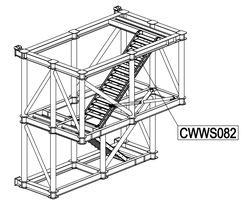


ISOMETRIC VIEW WALWKAY SOUTH


HOLDS

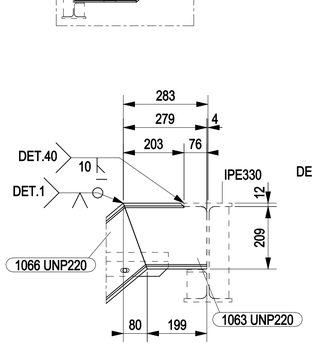


DETAIL 3
SCALE 1:10

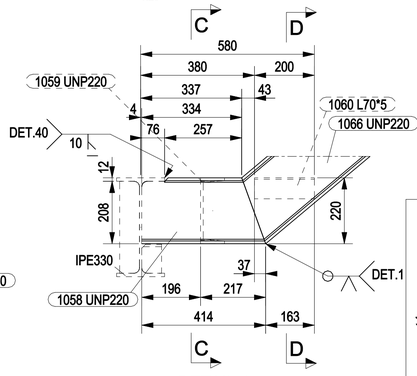


DETAIL 4
SCALE 1:10

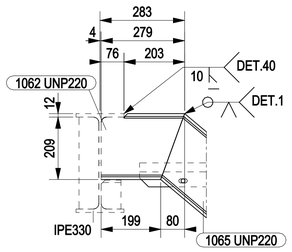


DETAIL 1
SCALE 1:10

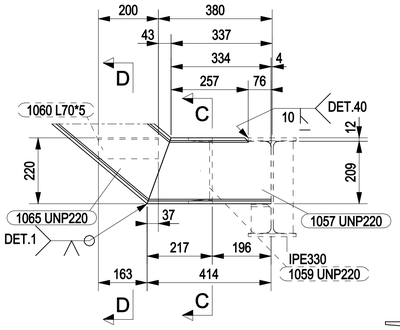


DETAIL 2
SCALE 1:10

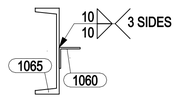


D - D
1:10

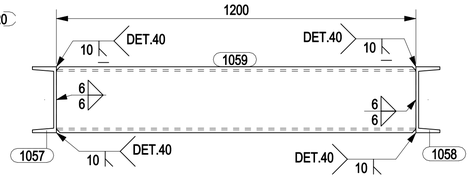


C - C
1:10

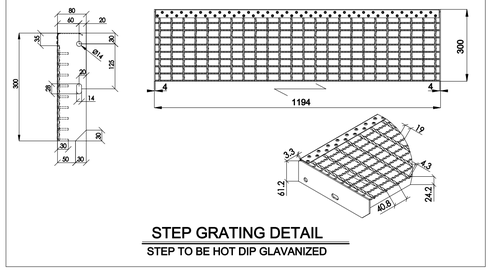

STEP GRATING DETAIL
STEP TO BE HOT DIP GLAVANIZED

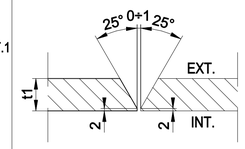

DETAIL 1

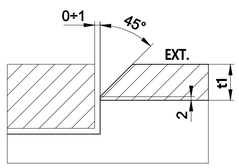

DETAIL 40

REFERENCE DRAWINGS

DWG No.	DESCRIPTION
123A90-DDL-ST-DD-90063	TOPSIDE-WALKWAYS & STAIRS - ASSEMBLY
123A90-DDL-ST-DD-90064	TOPSIDE-WALKWAYS & STAIRS - ELEVATIONS
123A90-DDL-ST-DD-90066	TOPSIDE-WALKWAYS & STAIRS - SOUTH SIDE - PLANS

REV.	DATE	DRN	CHKD	APPD	DESCRIPTION
0	18/03/2024	CM-TS	MR	DC	ISSUED FOR CONSTRUCTION

CROSSWIND

ROSETTI MARINO

TITLE :
BASE LOAD POWER HUB (BLPH)
TOP SIDES – WALKWAYS SOUTH STAIRS
MARK CWWS082

CONTRACT NO./TITLE CW-I-WP4-2023-05/HOLLANDSE KUST NOORD WIND PARK				SCALE 1:20
DRAWN CM-TS	CHECKED M.ROSSI	APPROVED D.CASADIO		DATE 18/03/2024
A1	DRAWING NO. 123A90-FDL-ST-DD-90444		SHEET 001	REV. 0